
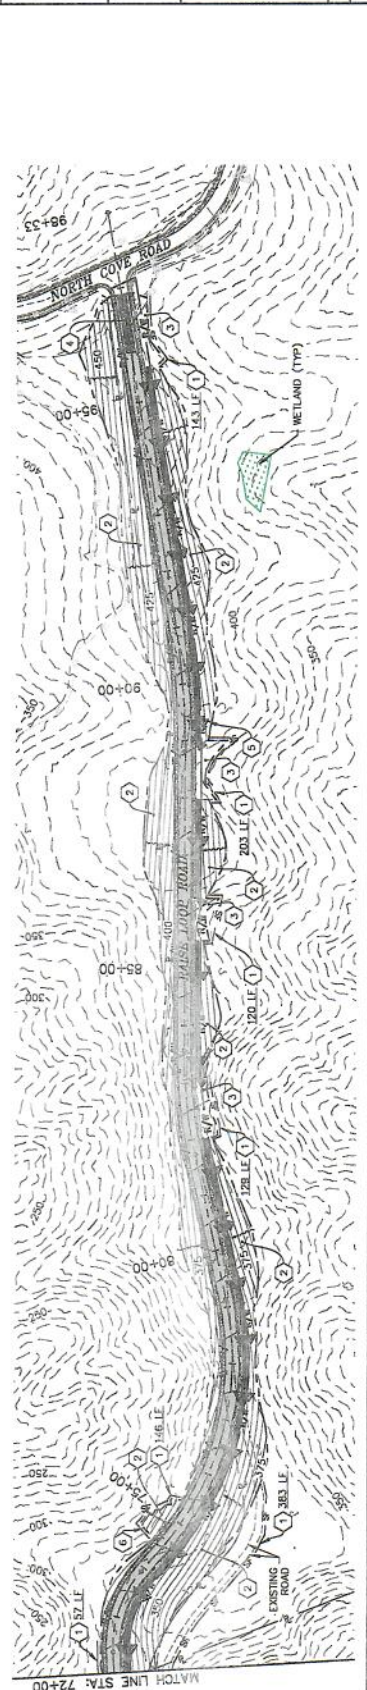


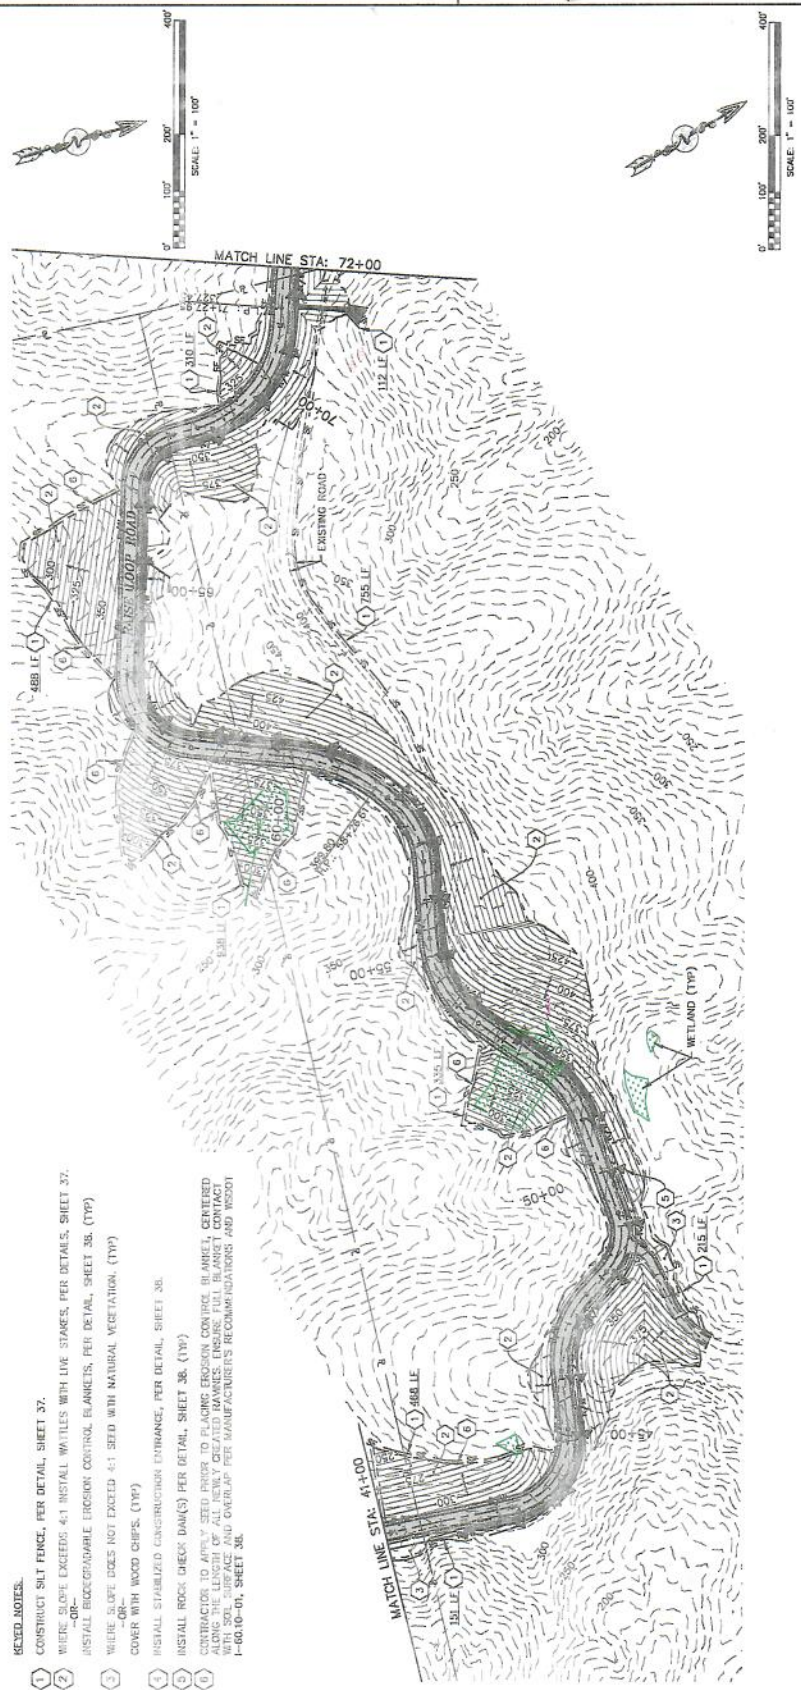

- NOTES:**
1. CONSTRUCT SILT FENCE, PER DETAIL, SHEET 37.
 2. WHERE SLOPE EXCEEDS 4:1 INSTALL WATLES WITH LIVE STAKES, PER DETAILS, SHEET 37.
 3. INSTALL BIODEGRADABLE EROSION CONTROL BLANKETS, PER DETAIL, SHEET 38, (TYP)
 4. WHERE SLOPE DOES NOT EXCEED 4:1 SEED WITH NATURAL VEGETATION, (TYP)
 5. COVER WITH WOOD CHIPS, (TYP)
 6. INSTALL STABILIZED GRASSING/SEEDING ENTRANCE, PER DETAIL, SHEET 38.
 7. INSTALL ROCK CHECK DAMS PER DETAIL, SHEET 38, (TYP)
 8. CONTRACTOR TO APPLY STEEL PILING TO PLACING EROSION CONTROL BLANKETS, CENTERED ALONG THE LENGTH OF ALL NEWLY CREATED RAVERIES. ENSURE FULL BLANKET CONTACT WITH SOIL SURFACE AND OVERLAP PER MANUFACTURER'S RECOMMENDATIONS AND WOOD 1'-60.10'-01, SHEET 38.