


LANDAU ASSOCIATES INC. | G:\PROJECTS\2443\003\010\HYDRAULIC\BOD\F05-F14\EXISTINGPROPOSEDCONDITIONS.DWG | 5/13/2026 | J.VALLUZZI

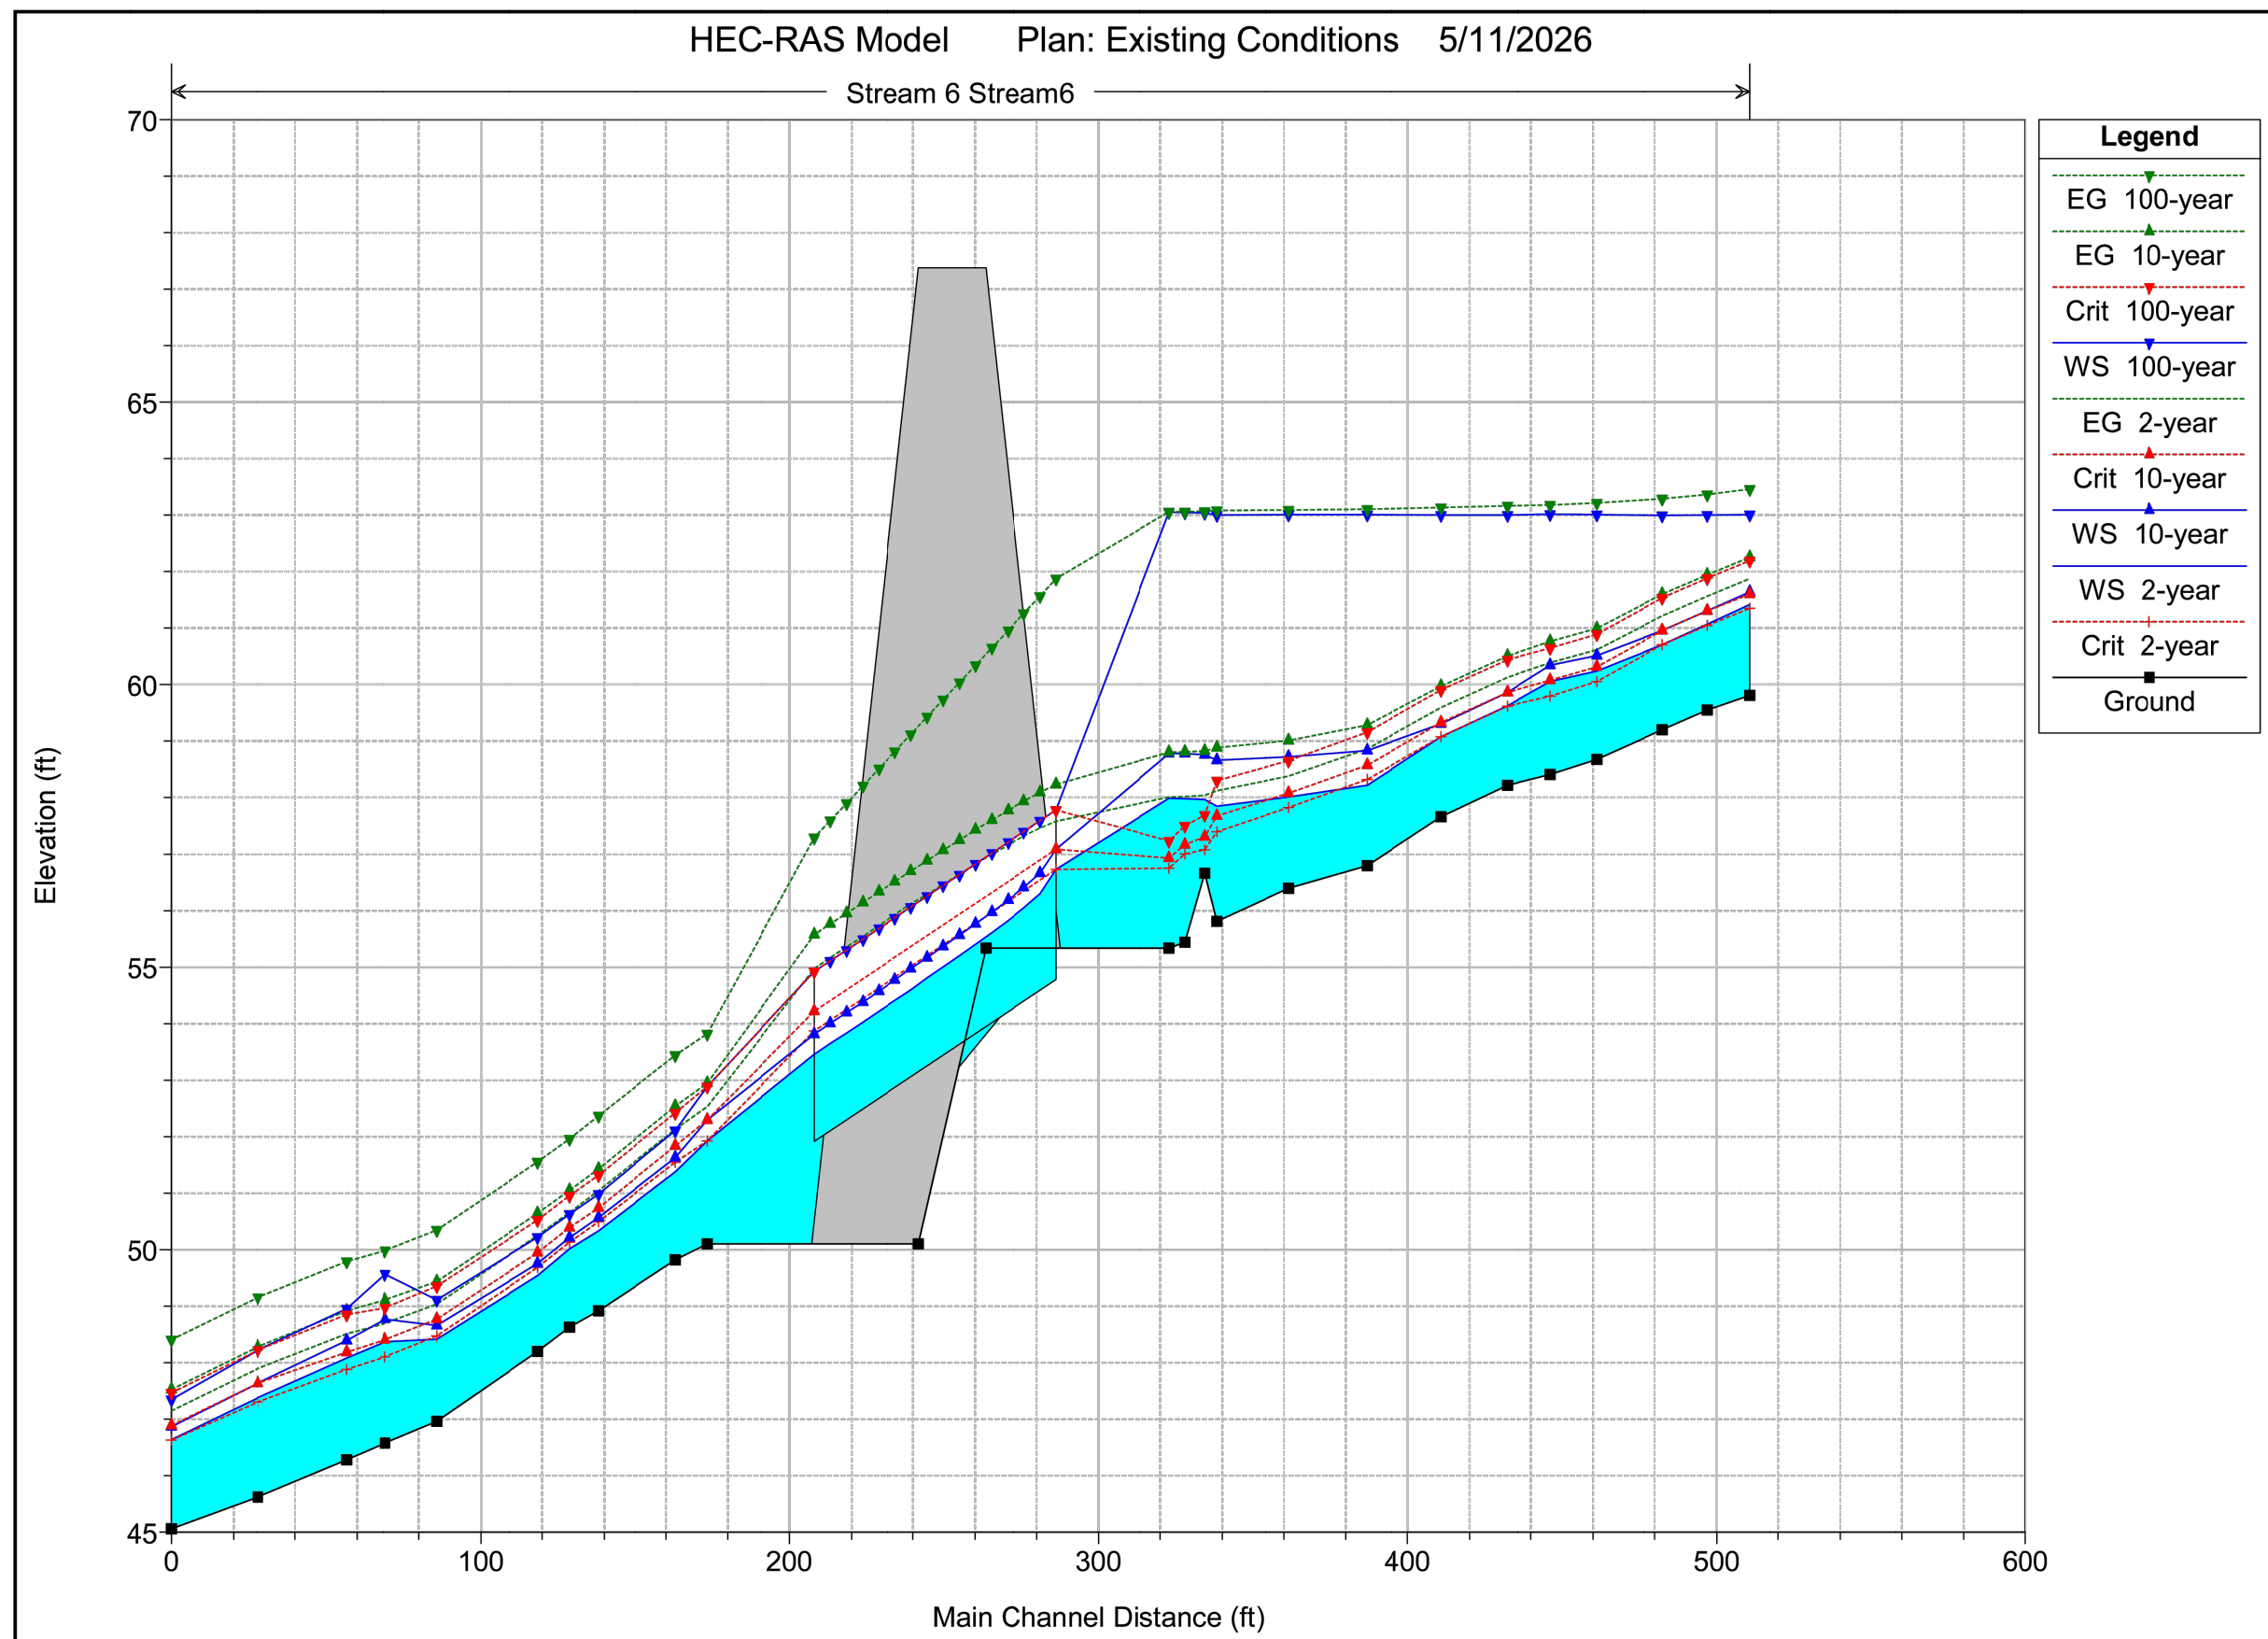


RAISE Loop Project
Hydraulic Basis of Design
Tokeland, Washington

Profile Plot
Existing Conditions

Figure
6

LANDAU ASSOCIATES INC. | G:\PROJECTS\2443\003\010\HYDRAULIC\BOD\F05-F14\EXISTINGPROPOSEDCONDITIONS.DWG | 5/13/2026 | J.VALLUZZI

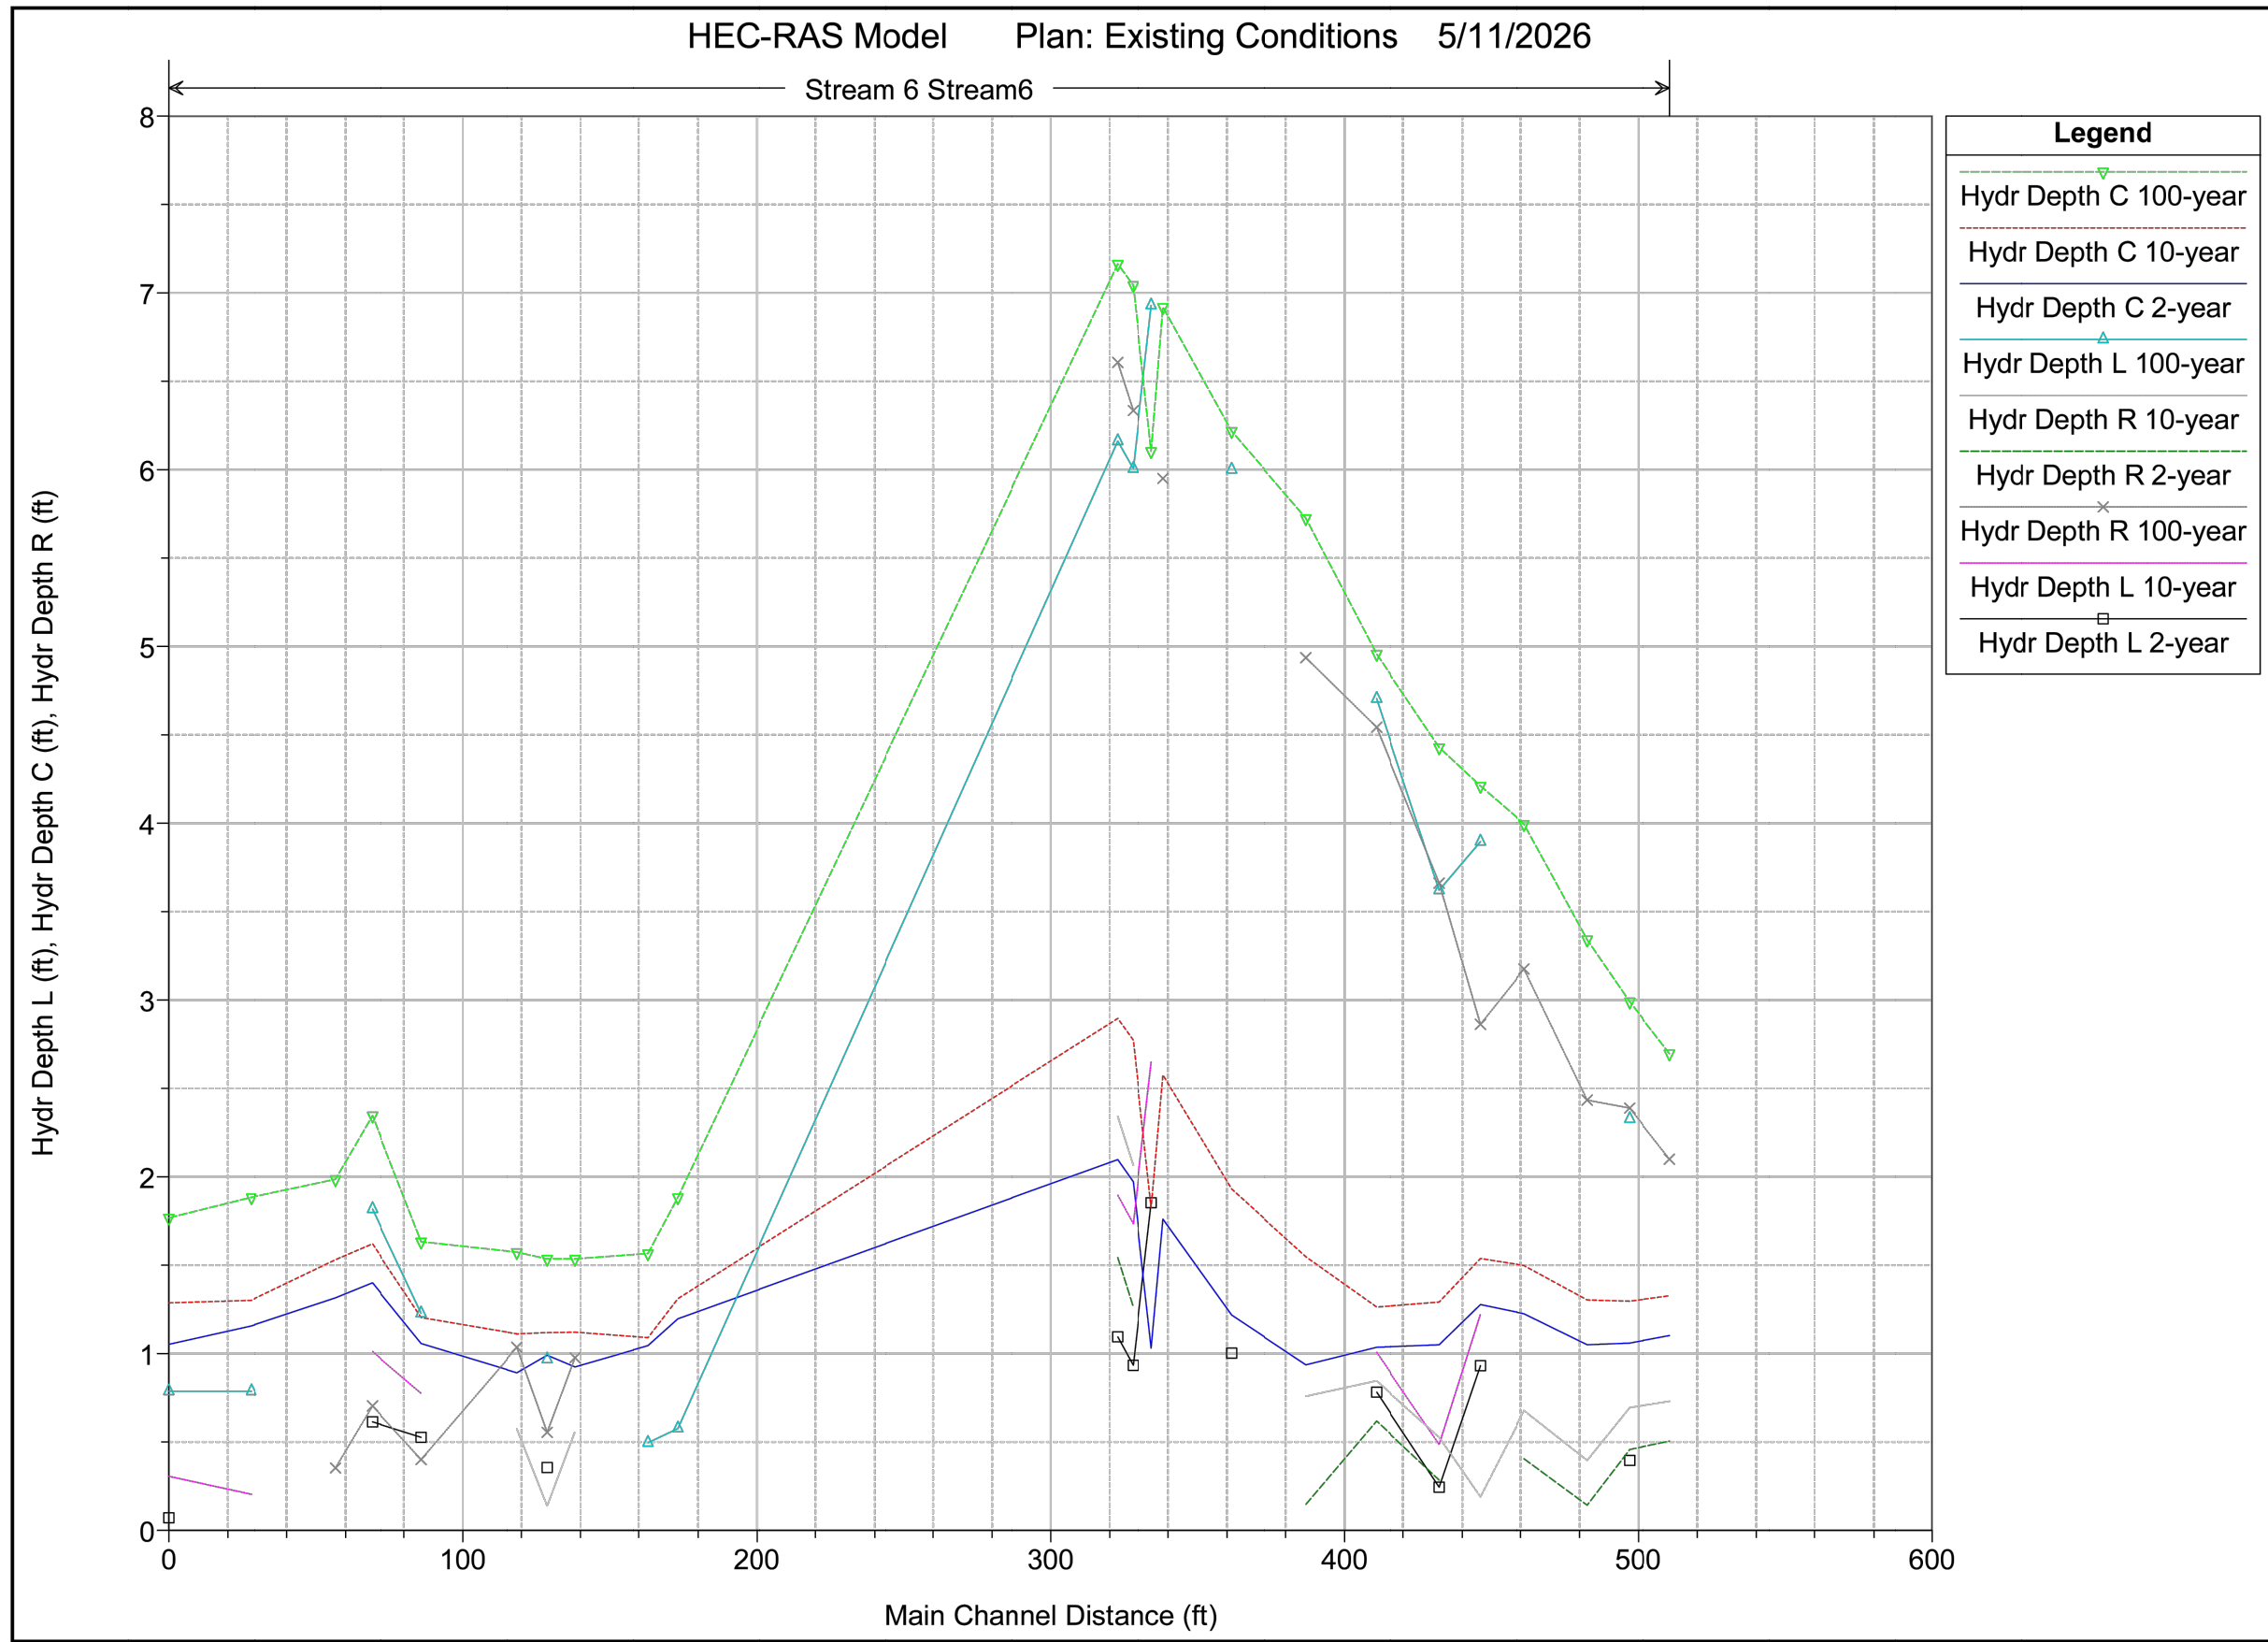

RAISE Loop Project
Hydraulic Basis of Design
Tokeland, Washington

Hydraulic Depth
Profile Plot
Existing Conditions

Figure
7