


LANDAU ASSOCIATES INC. | G:\PROJECTS\2443\003\010\HYDRAULIC\BOD\F05-F14\EXISTINGPROPOSEDCONDITIONS.DWG | 5/13/2026 | JVALLUZZI

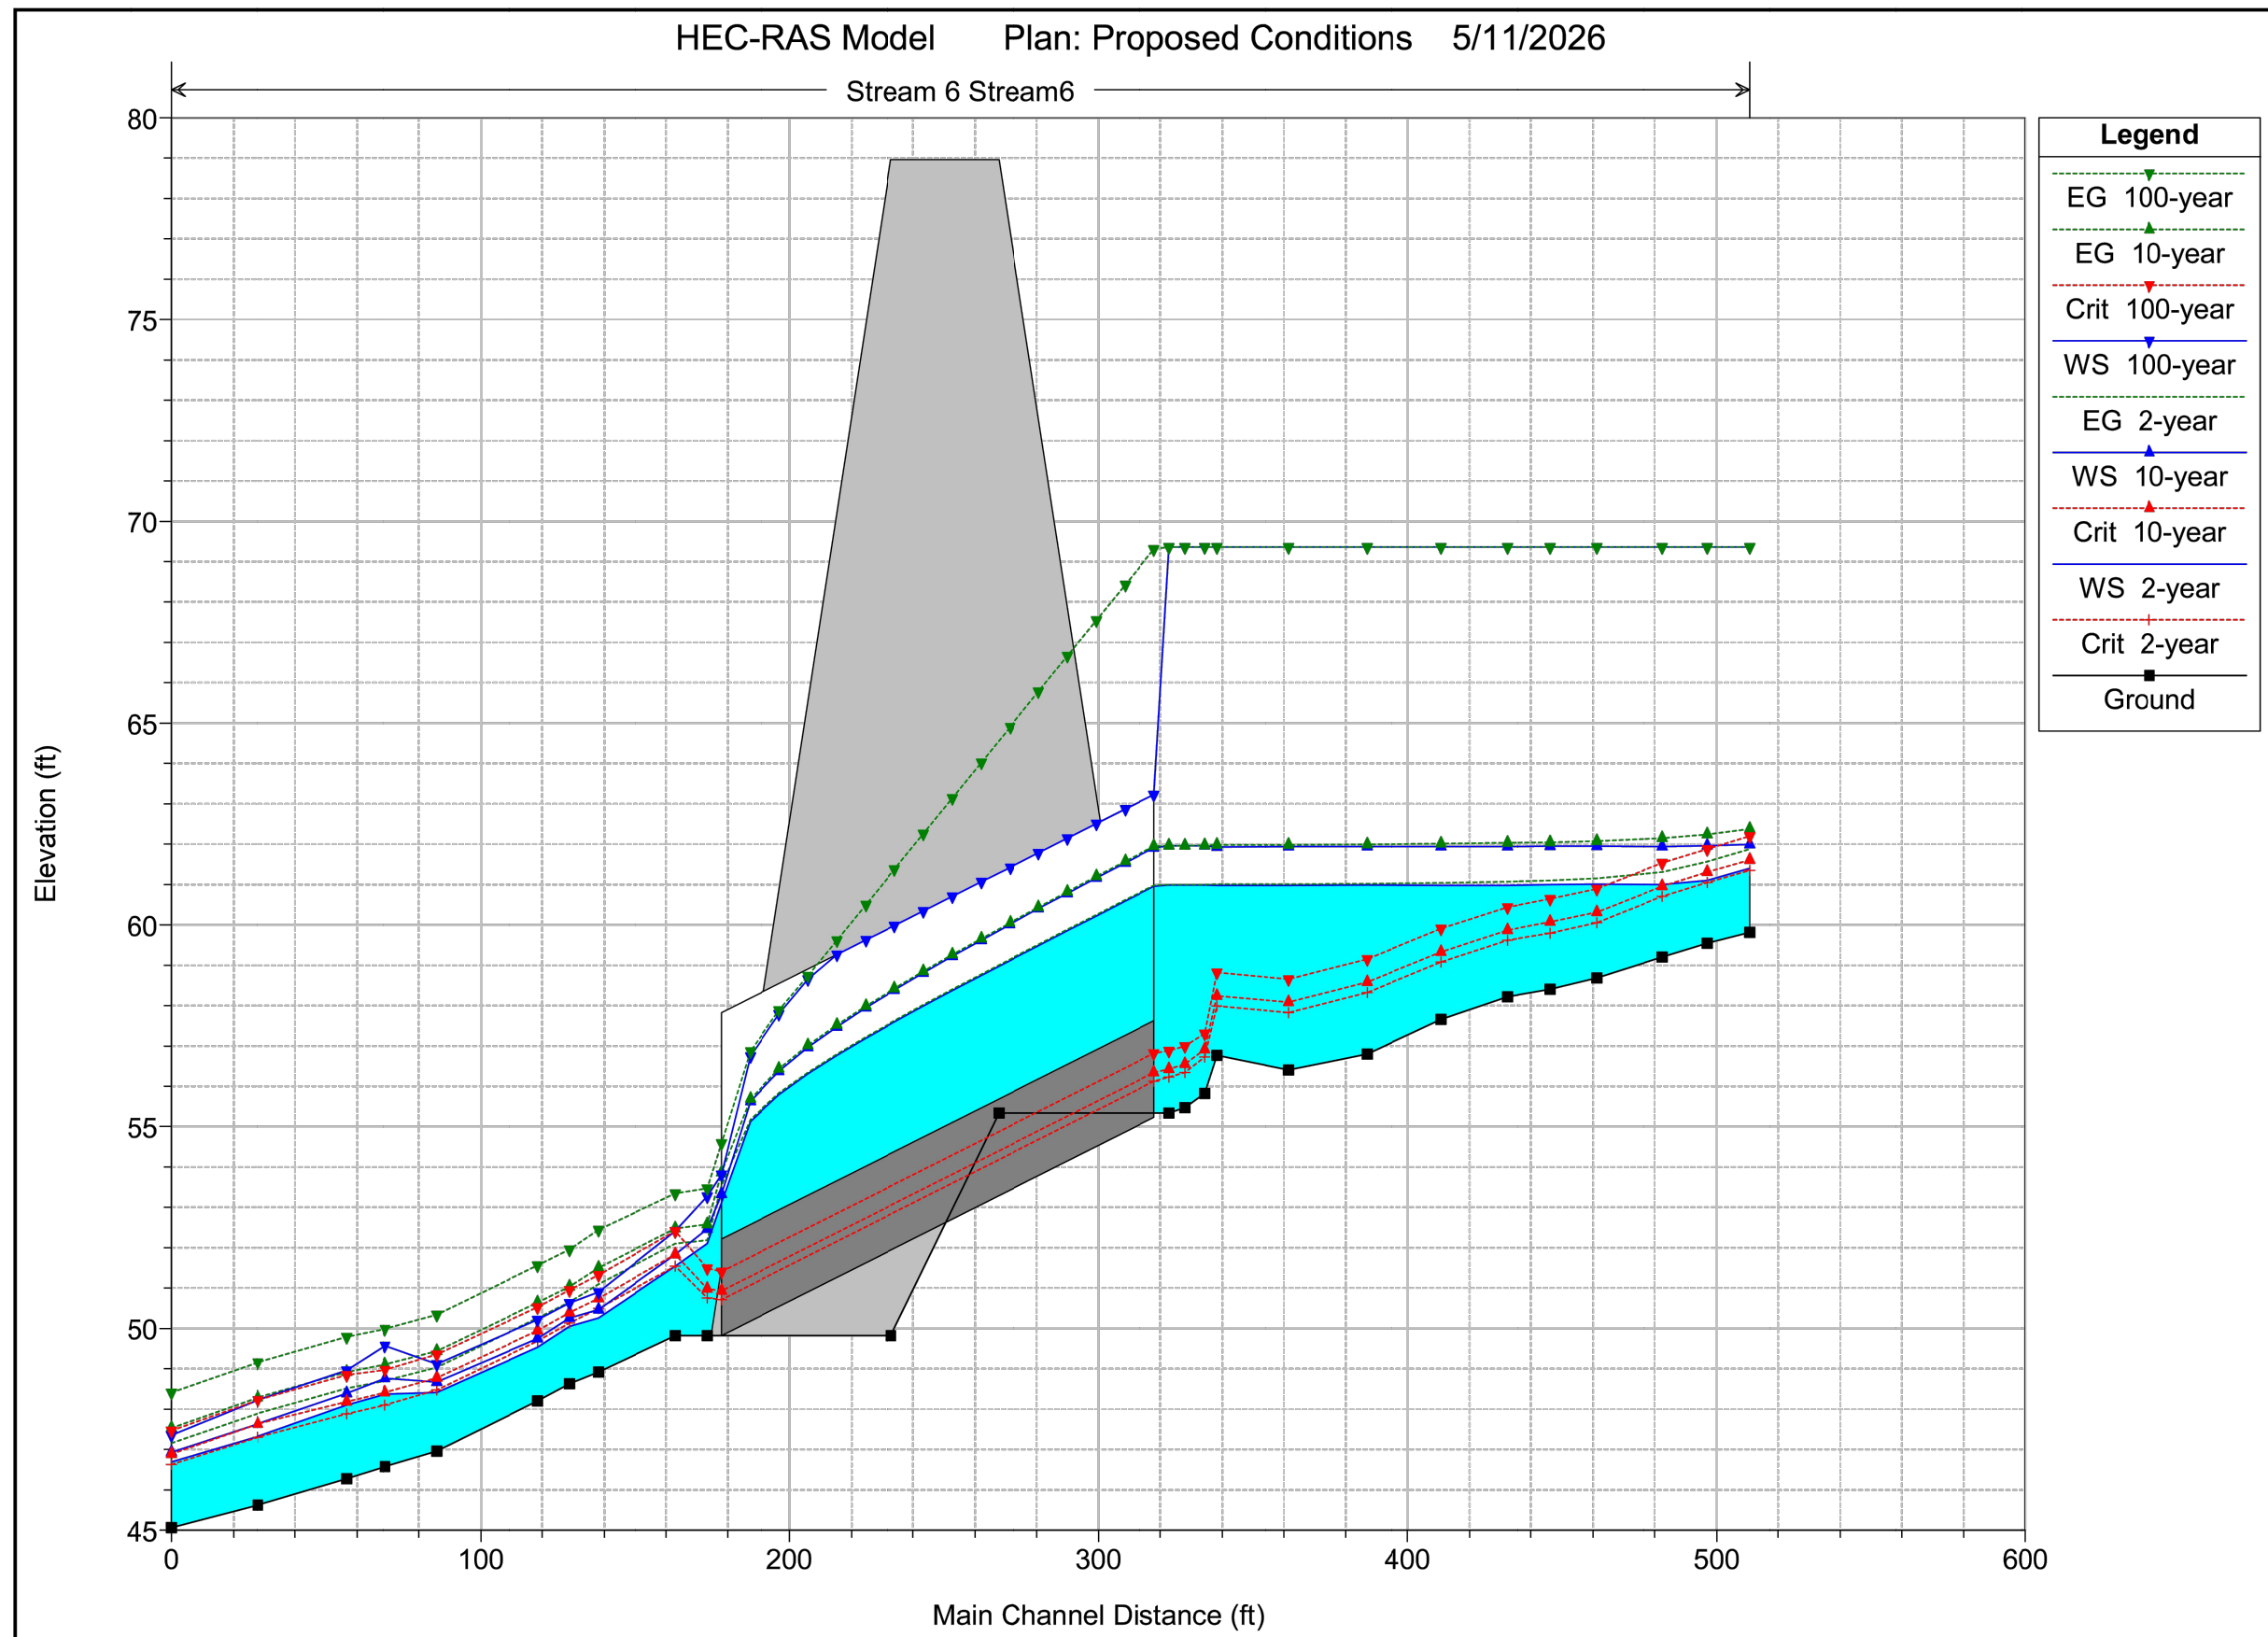


RAISE Loop Project
Hydraulic Basis of Design
Tokeland, Washington

Profile Plot
Proposed Conditions

Figure
11

LANDAU ASSOCIATES INC. | G:\PROJECTS\2443\003\010\HYDRAULIC\BOD\F05-F14\EXISTINGPROPOSEDCONDITIONS.DWG | 5/13/2026 | JVALLUZZI

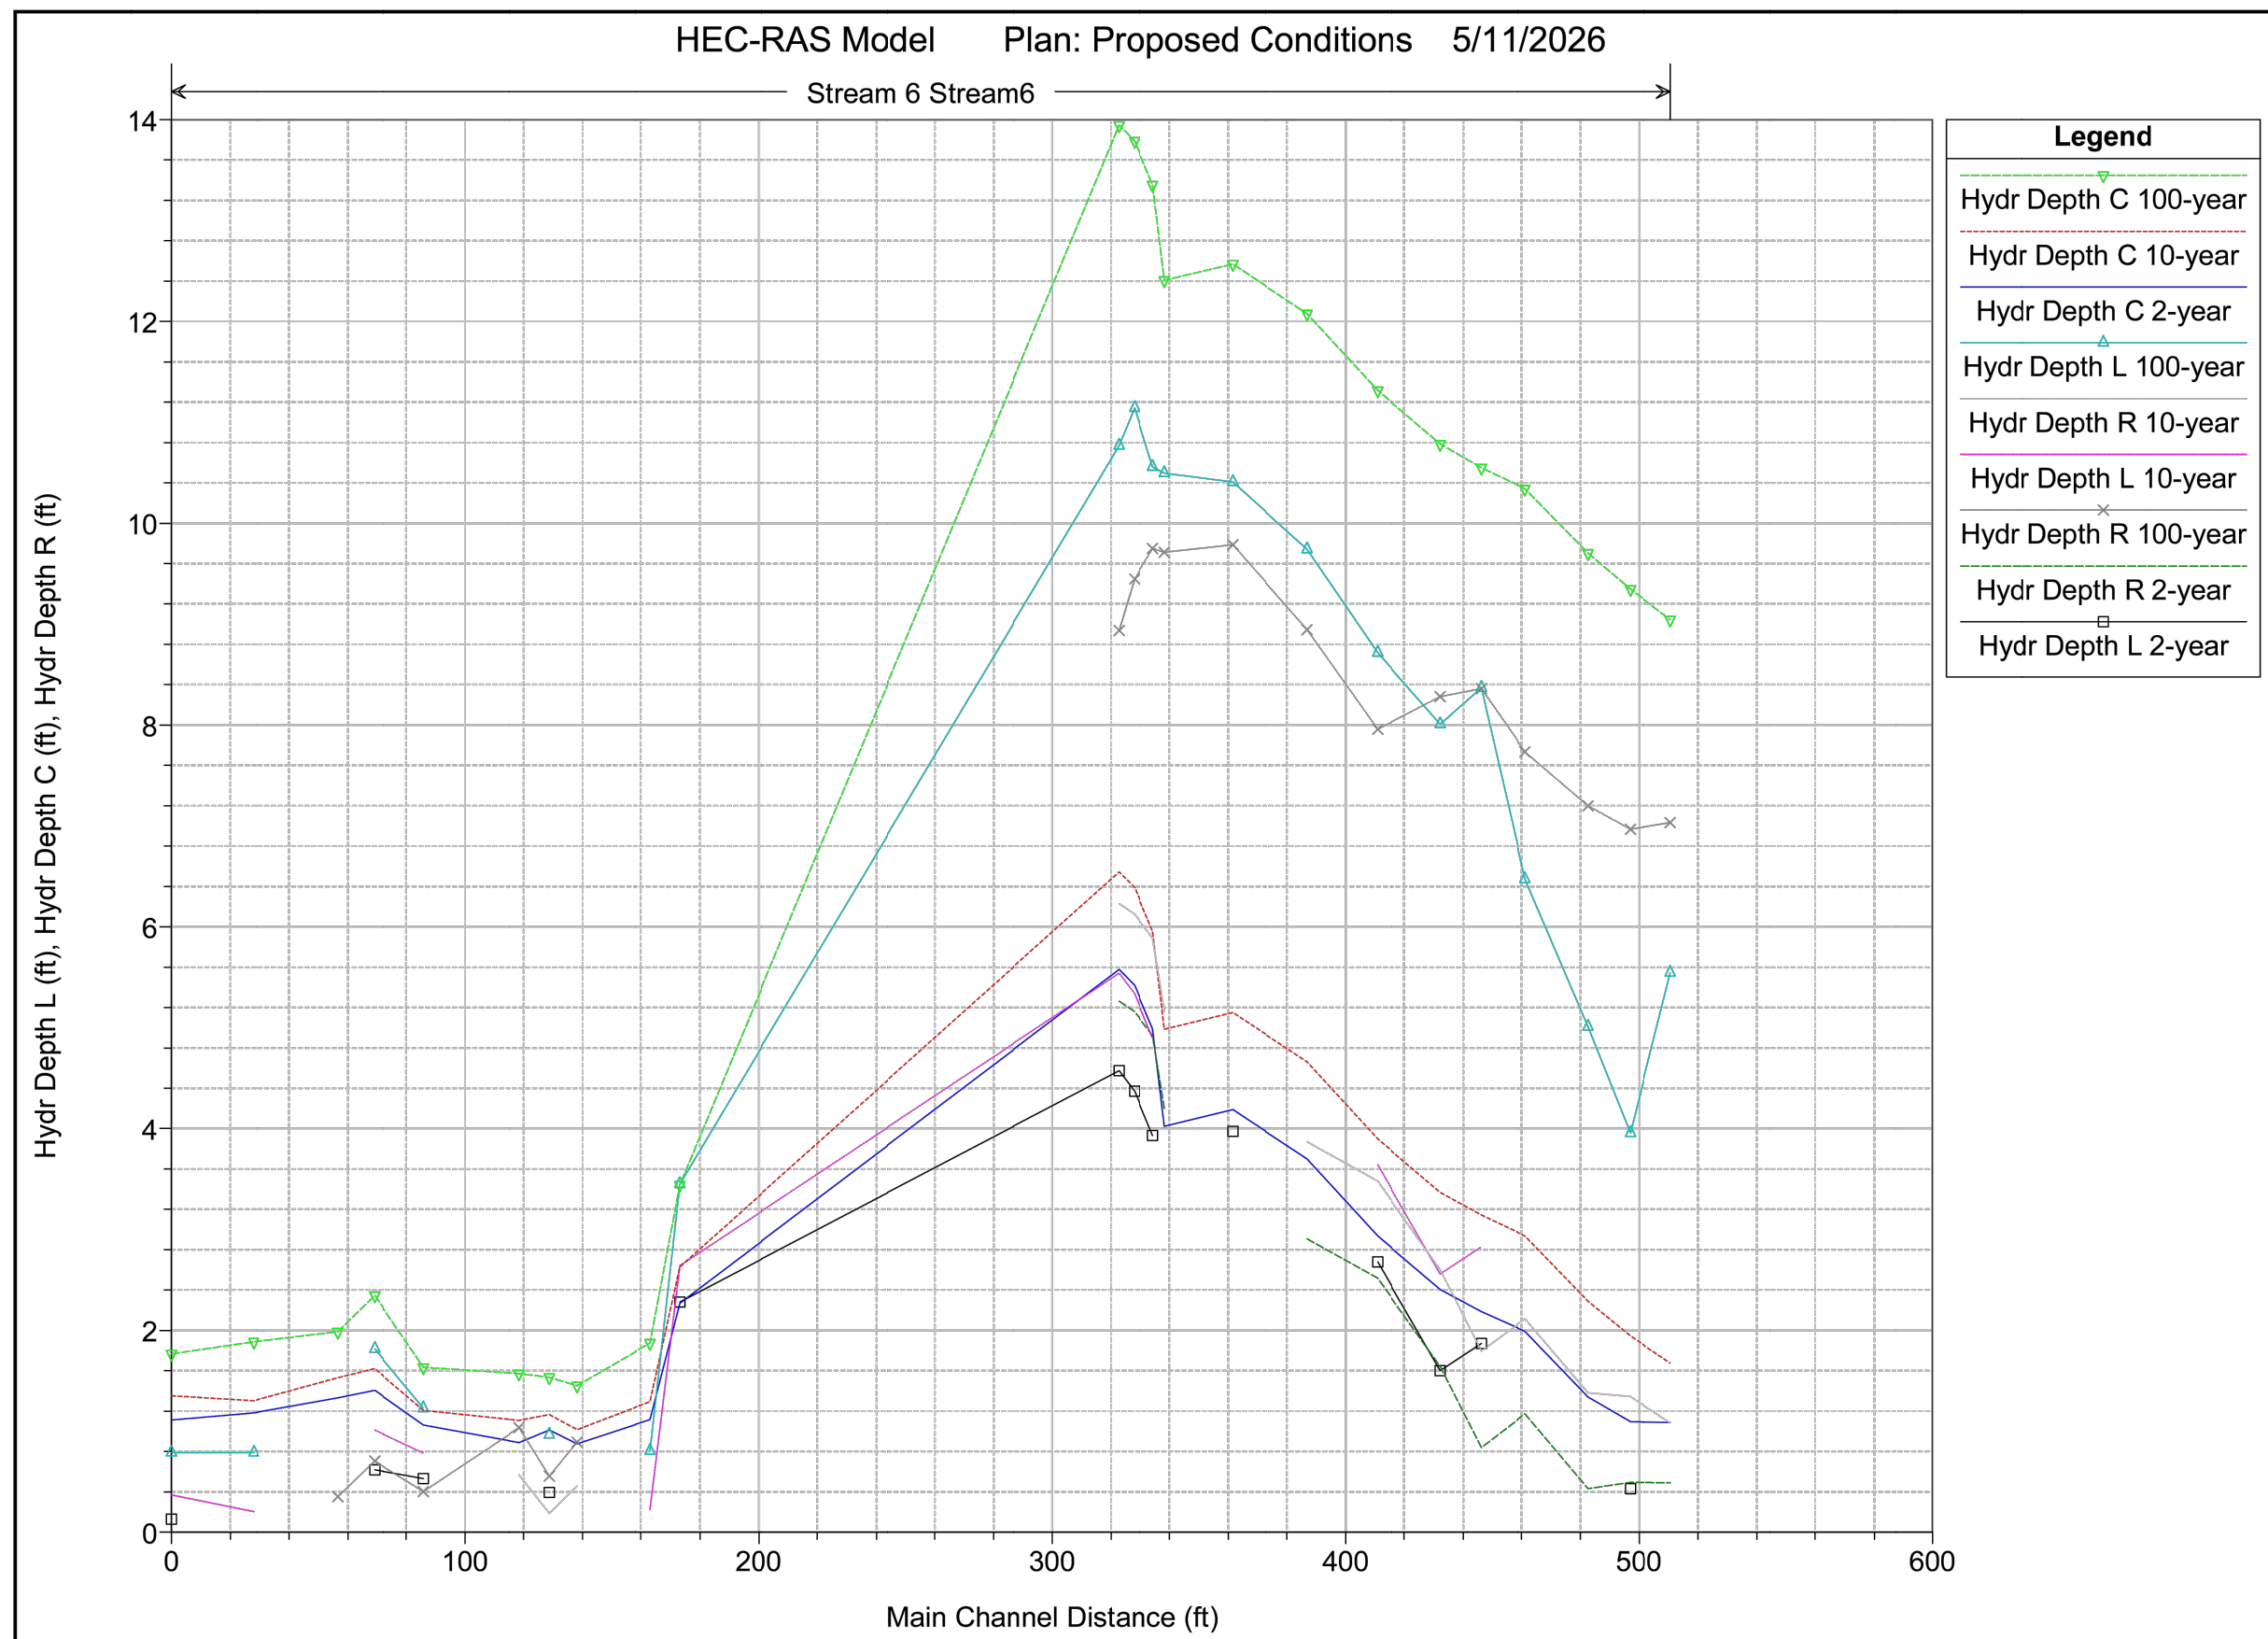

RAISE Loop Project
Hydraulic Basis of Design
Tokeland, Washington

Hydraulic Depth
Profile Plot
Proposed Conditions

Figure
12