
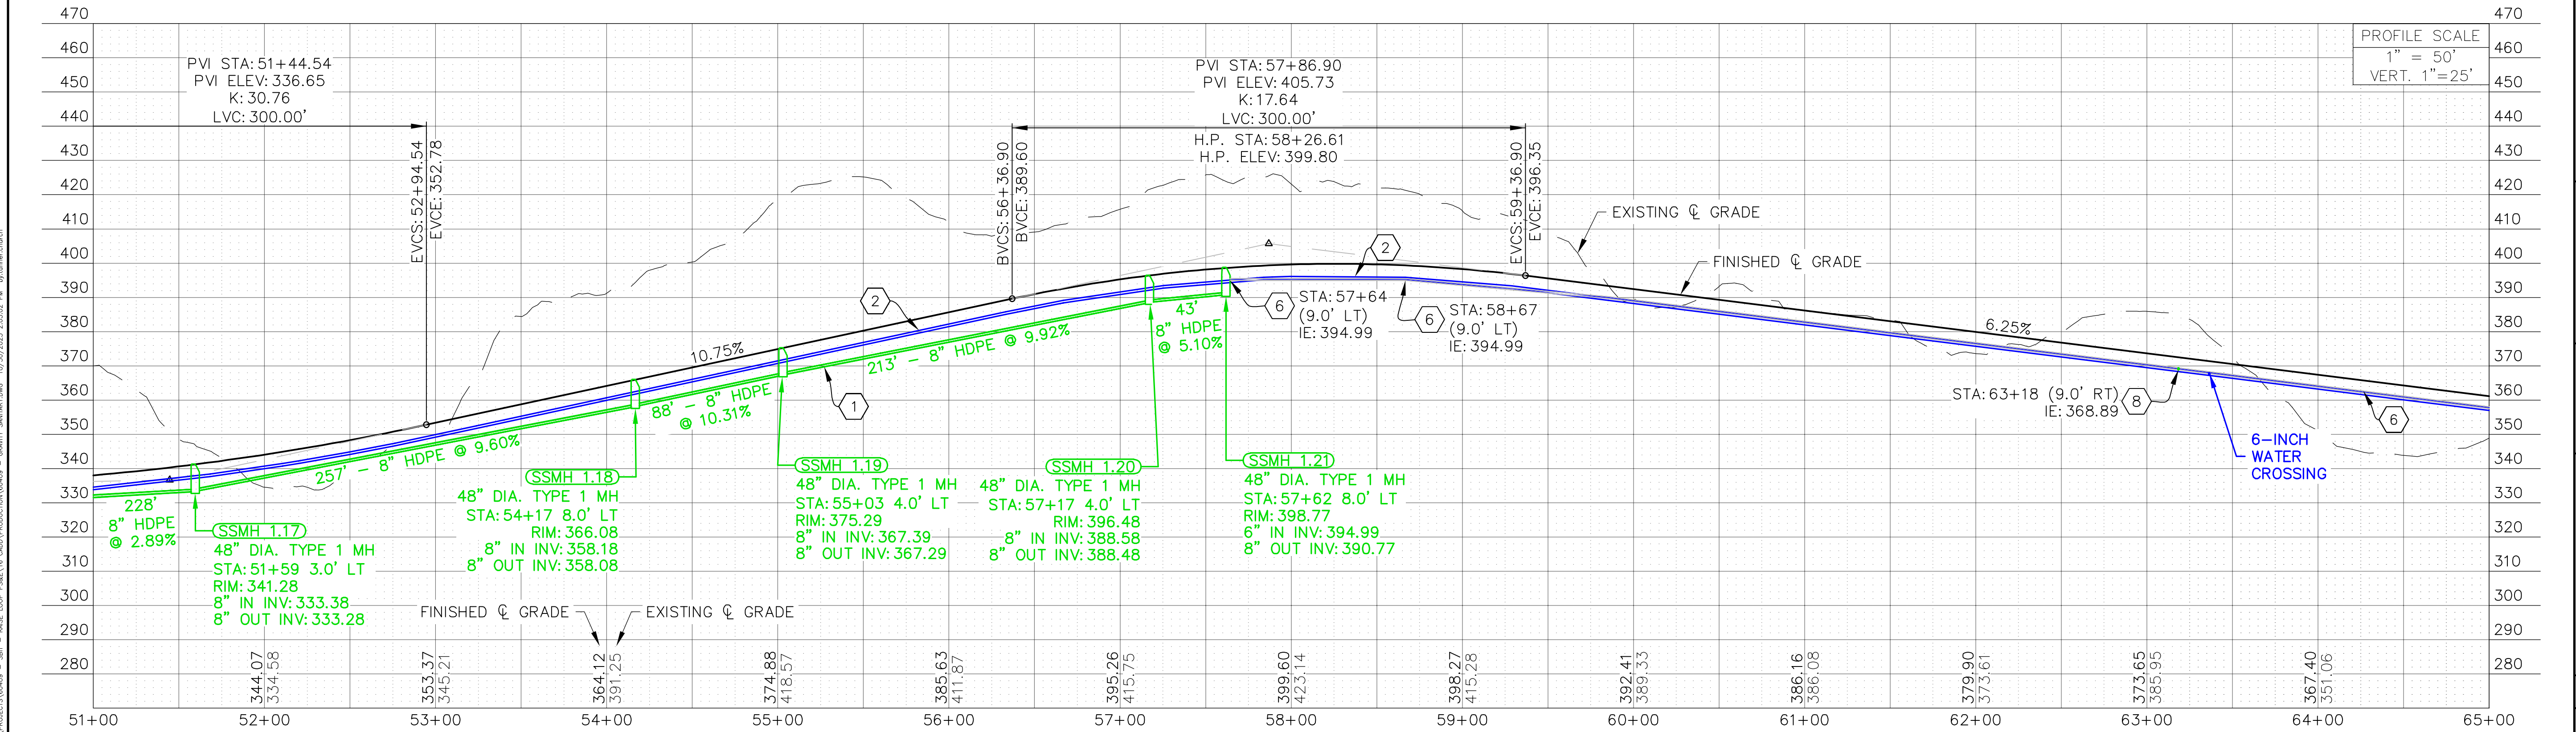


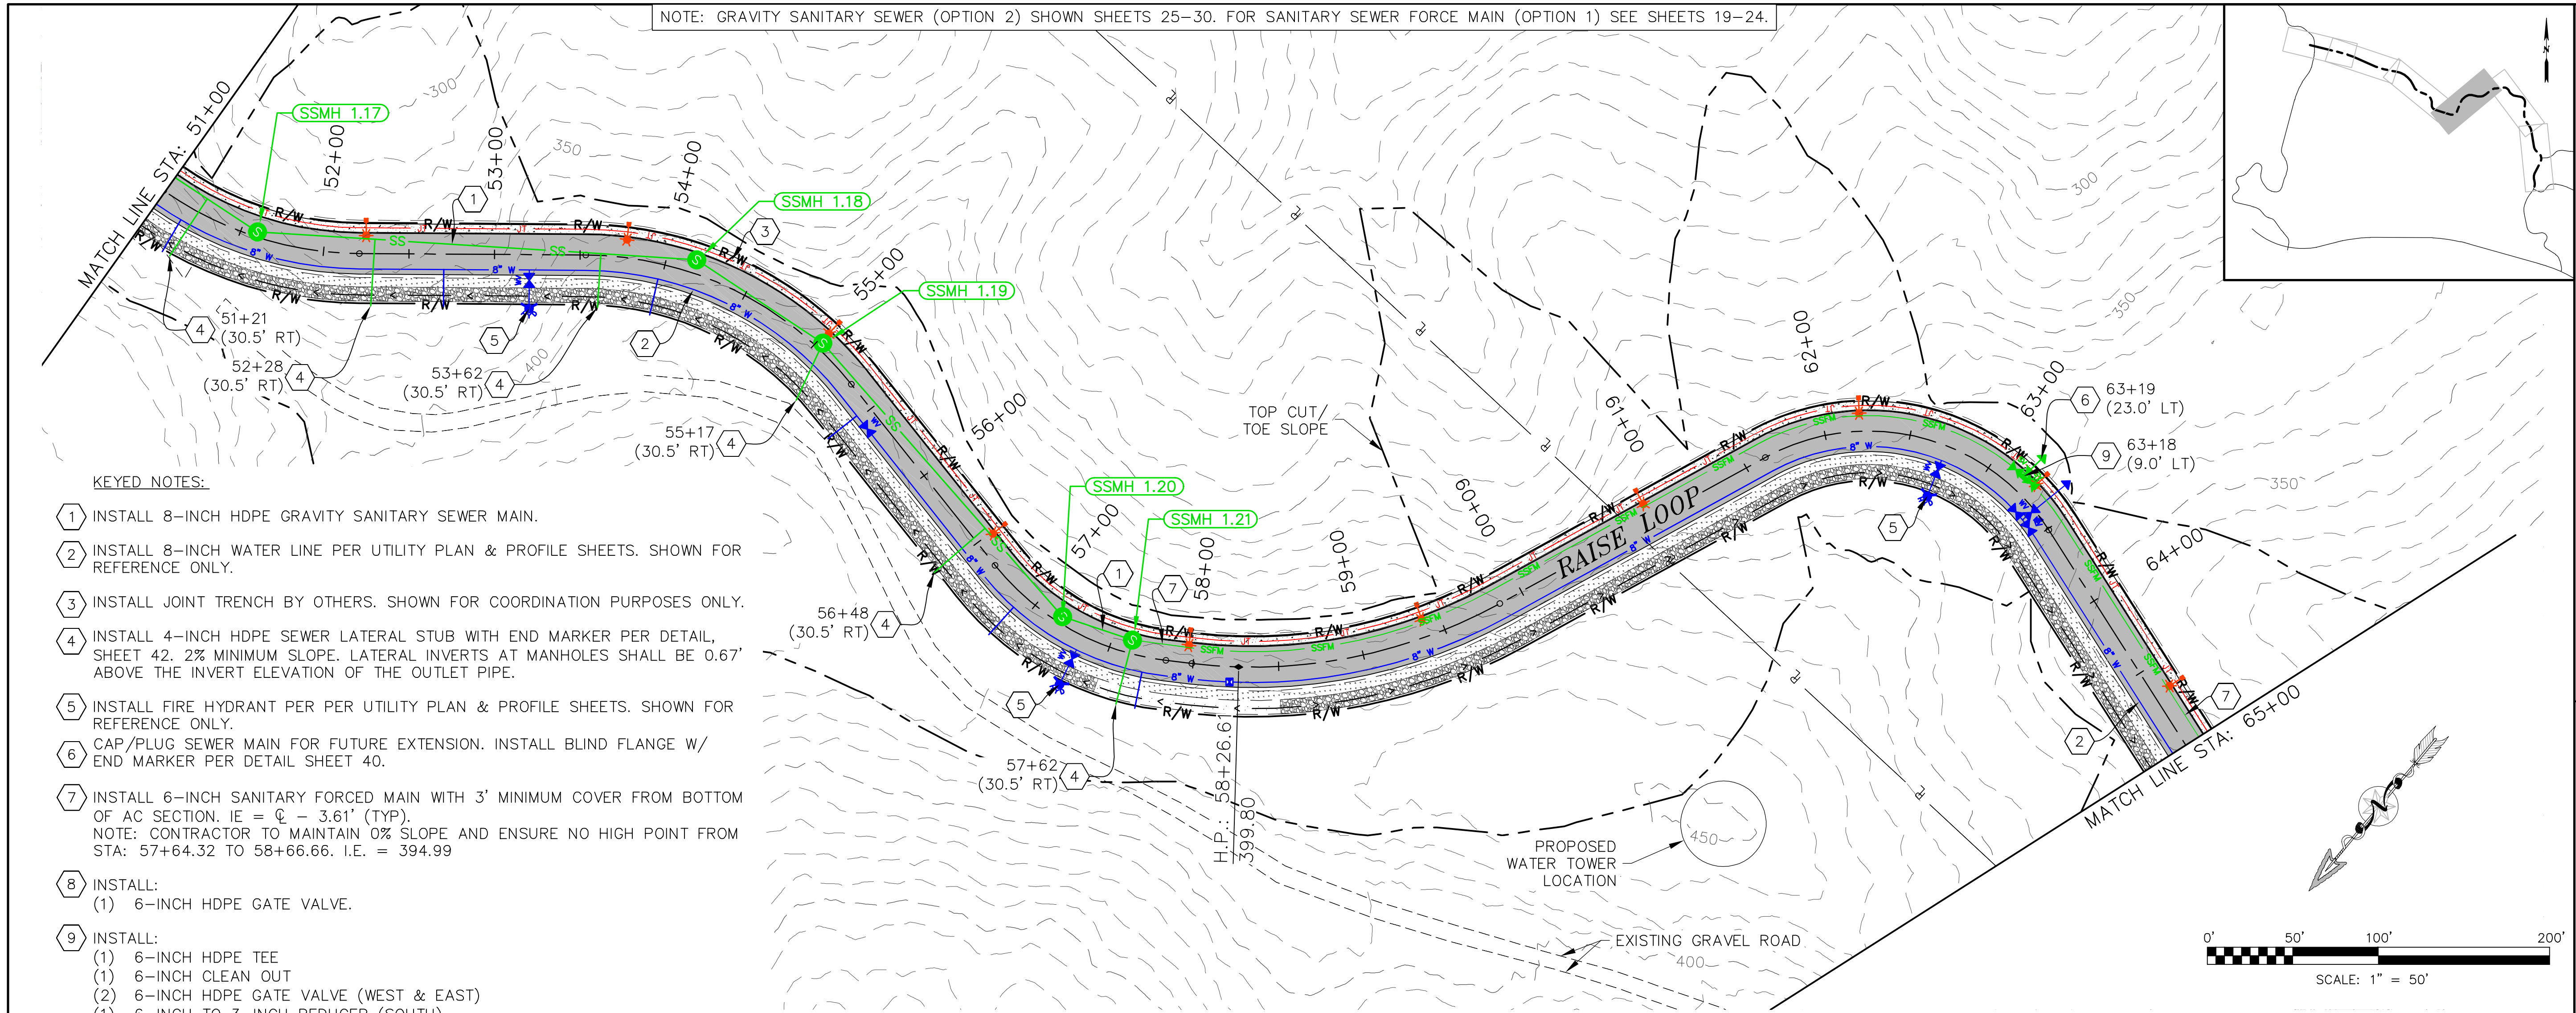

PRELIMINARY ONLY

RAISE LOOP ROAD

SHOALWATER BAY TRIBE

TOKELAND, WA

GRAVITY SEWER (OPTION 2)



RED PLAINS

PROFESSIONAL INC.

CIVIL ENGINEERING • GIS • PLANNING • CONSTRUCTION MANAGEMENT

RED PLAINS PROFESSIONAL, INC.
2103 NE 129TH STREET
SUITE 201
VANCOUVER, WA 98686
TEL: (360) 448-7999
FAX: (360) 258-0274
www.red-plains.com

NO.	DATE	DESCRIPTION	PROJ.	SHT.
			60409	27

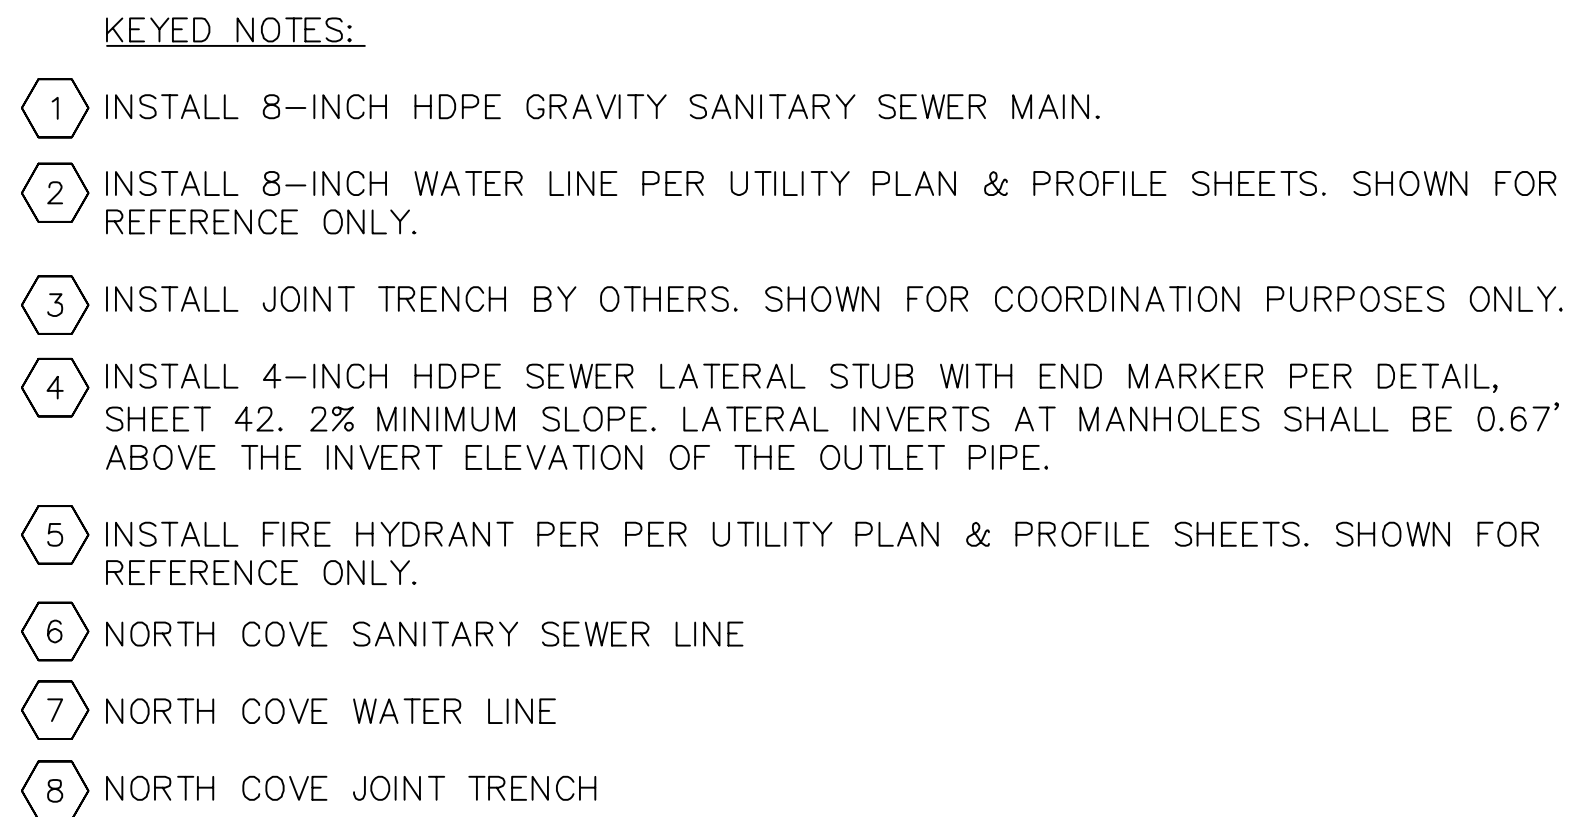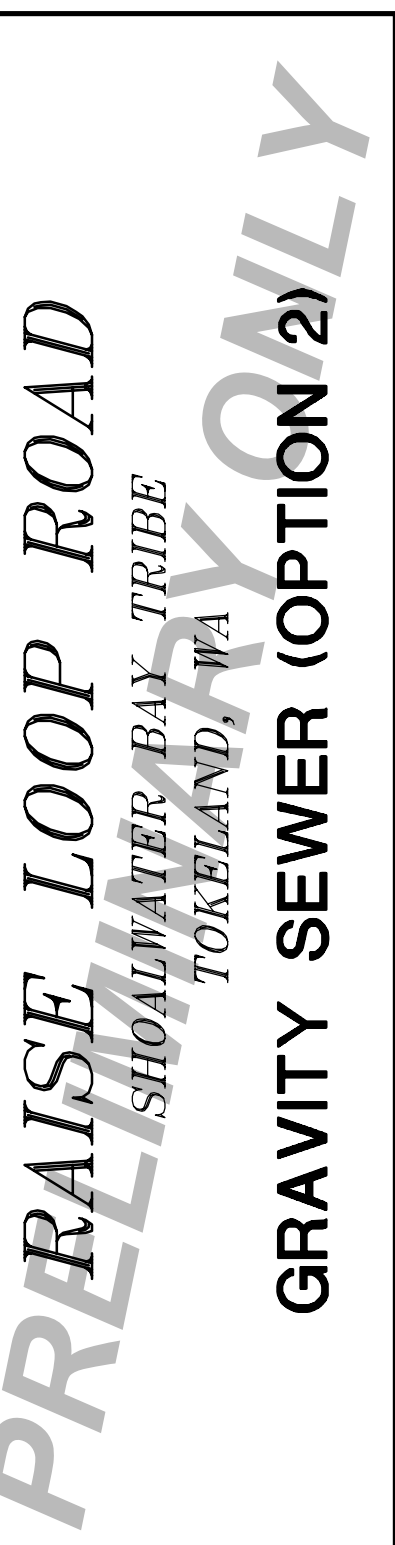



RED PLAINS
PROFESSIONAL, INC.
CIVIL ENGINEERING • GIS • PLANNING • CONSTRUCTION MANAGEMENT

RED PLAINS PROFESSIONAL, INC.
2103 NE 129TH STREET
SUITE 201
VANCOUVER, WA. 98686
TEL: (360) 448-7999
FAX: (360) 258-0274
www.red-plains.com

[illegible]

Z:\PROJECTS\60409 - RPR - RAISE LOOP ROAD\PRODUCTION\60409 - EROSION CONTROL.DWG 10/29/2025 8:13:27 AM by:damian.duchyn

- KEYED NOTES:
- 1 CONSTRUCT SILT FENCE, PER DETAIL, SHEET 37.
 - 2 WHERE SLOPE EXCEEDS 4:1 INSTALL WATTLES WITH LIVE STAKES, PER DETAILS, SHEET 37.
-OR-
INSTALL BIODEGRADABLE EROSION CONTROL BLANKETS, PER DETAIL, SHEET 38. (TYP)
 - 3 WHERE SLOPE DOES NOT EXCEED 4:1 SEED WITH NATURAL VEGETATION. (TYP)
-OR-
COVER WITH WOOD CHIPS. (TYP)
 - 4 INSTALL STABILIZED CONSTRUCTION ENTRANCE, PER DETAIL, SHEET 38.
 - 5 INSTALL ROCK CHECK DAM(S) PER DETAIL, SHEET 38. (TYP)
 - 6 CONTRACTOR TO APPLY SEED PRIOR TO PLACING EROSION CONTROL BLANKET, CENTERED ALONG THE LENGTH OF ALL NEWLY CREATED RAVINES. ENSURE FULL BLANKET CONTACT WITH SOIL SURFACE AND OVERLAP PER MANUFACTURER'S RECOMMENDATIONS AND WSDOT I-60.10-01, SHEET 38.
 - 7 END OF 5% GRADE, BEGINNING OF 2:1 FILL.
 - 8 INSTALL CONCRETE WASHOUT AREA PER DETAIL, SHT 39. LOCATION MAY VARY. MAINTAIN 50' BUFFER FROM STORM DRAINS, OPEN DITCHES AND WETLAND.

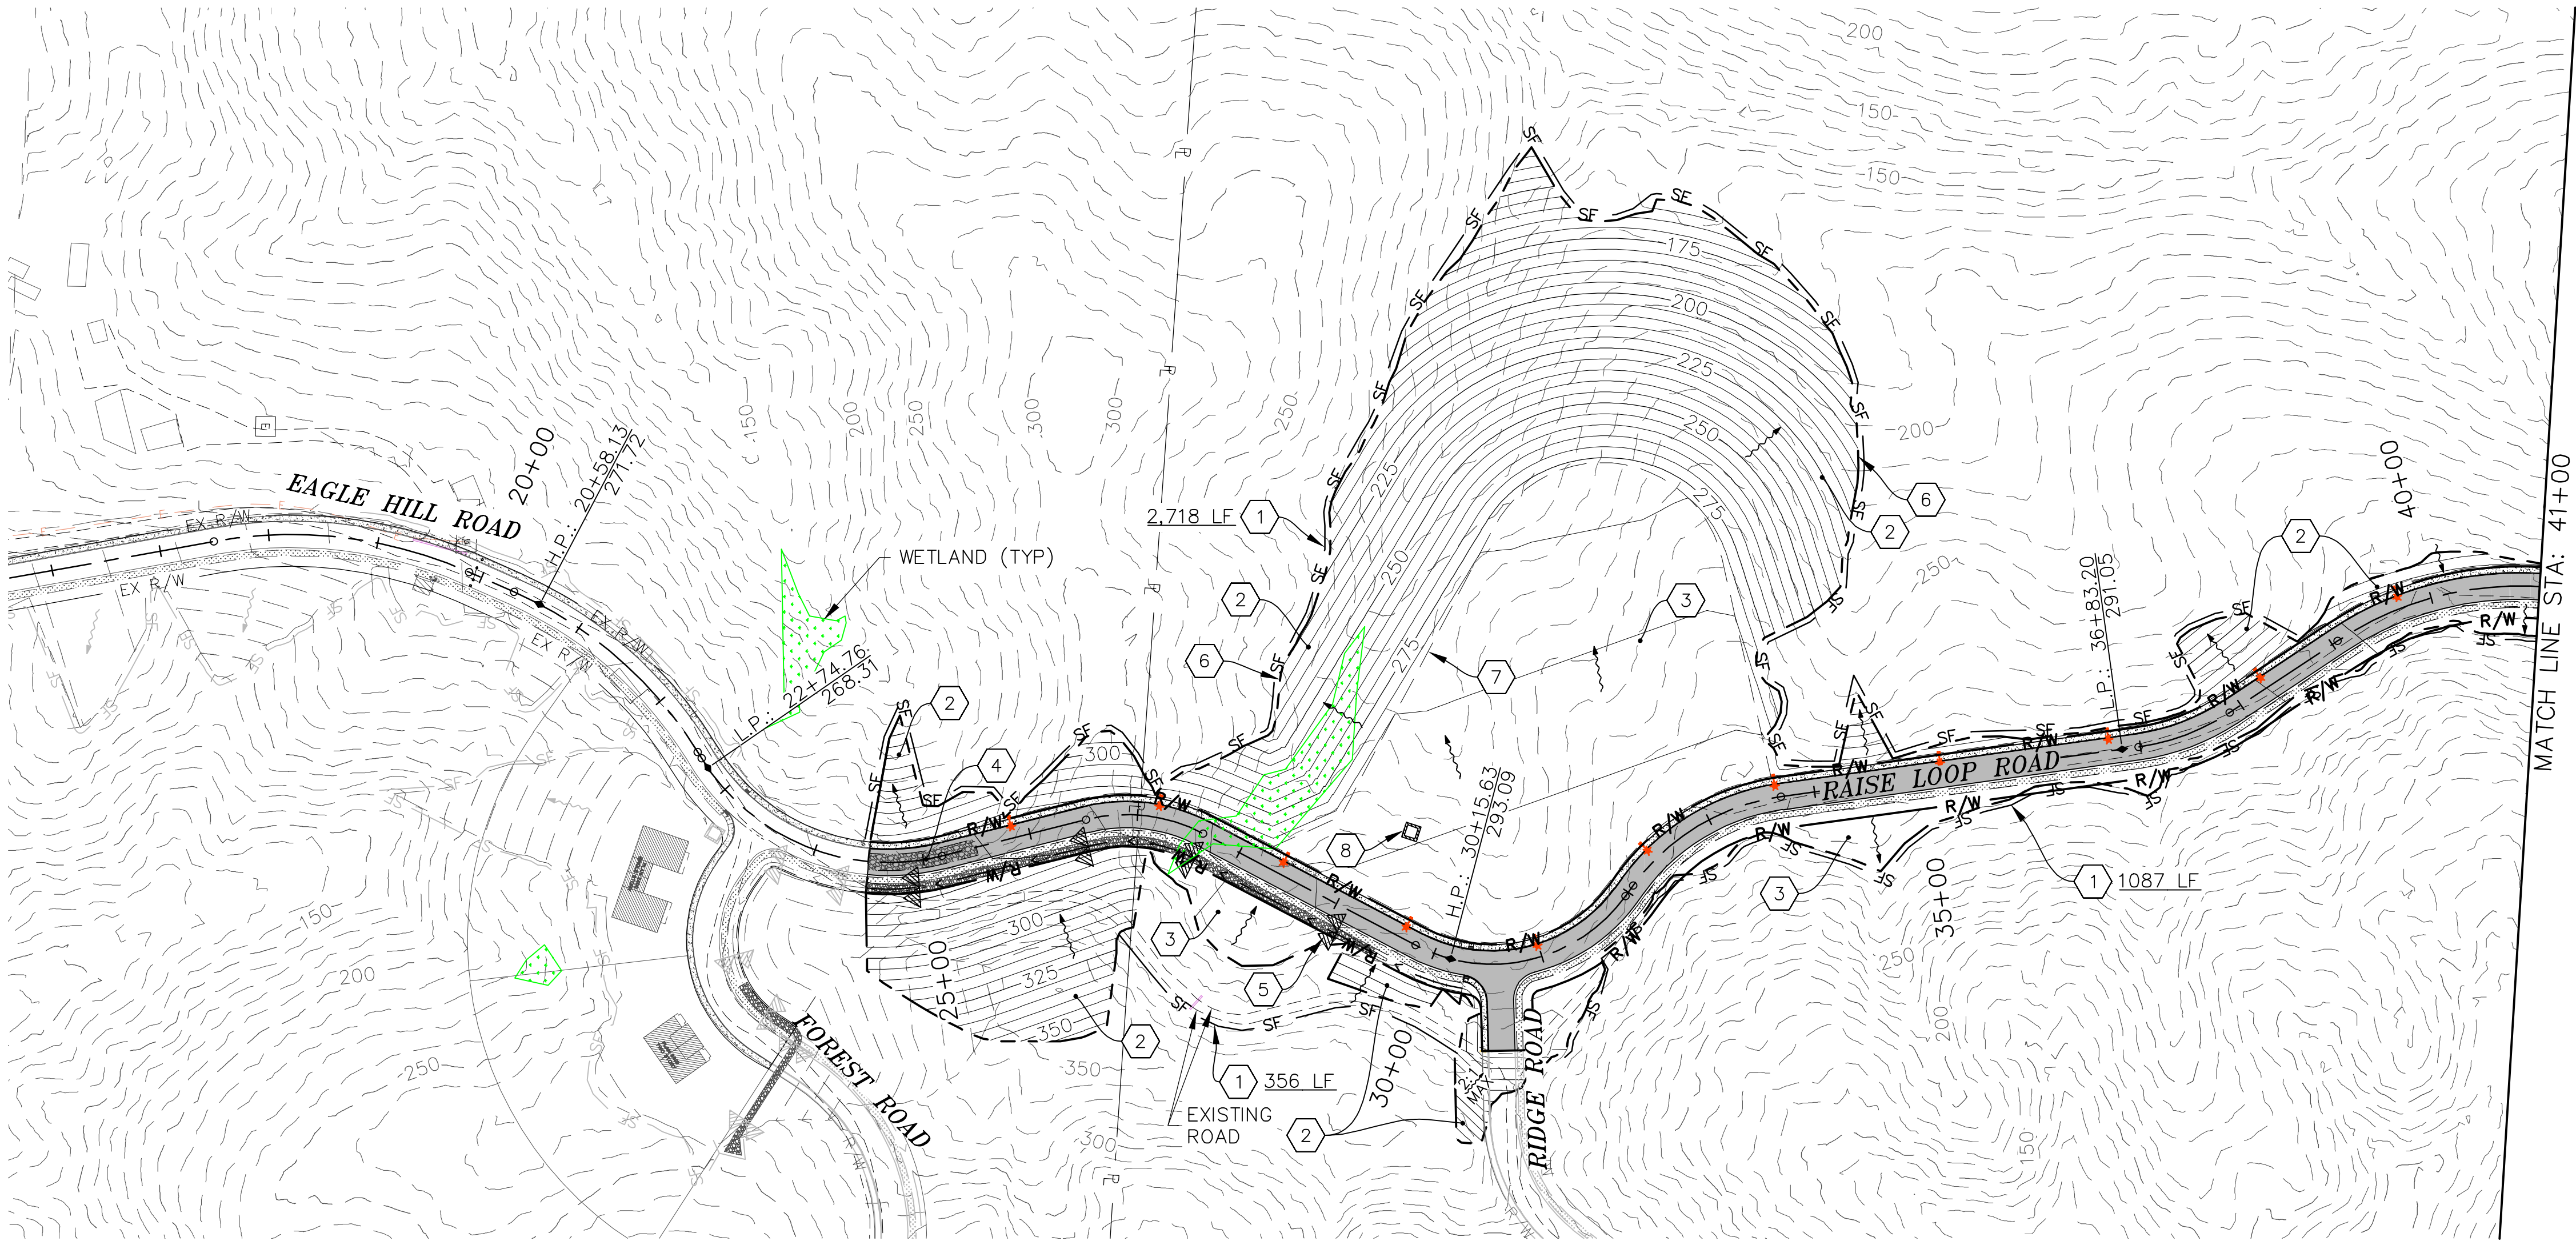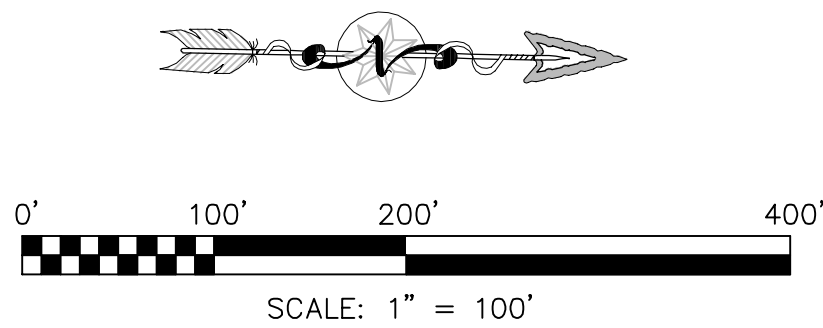

NO.	REVISIONS	
	DATE	DESCRIPTION