



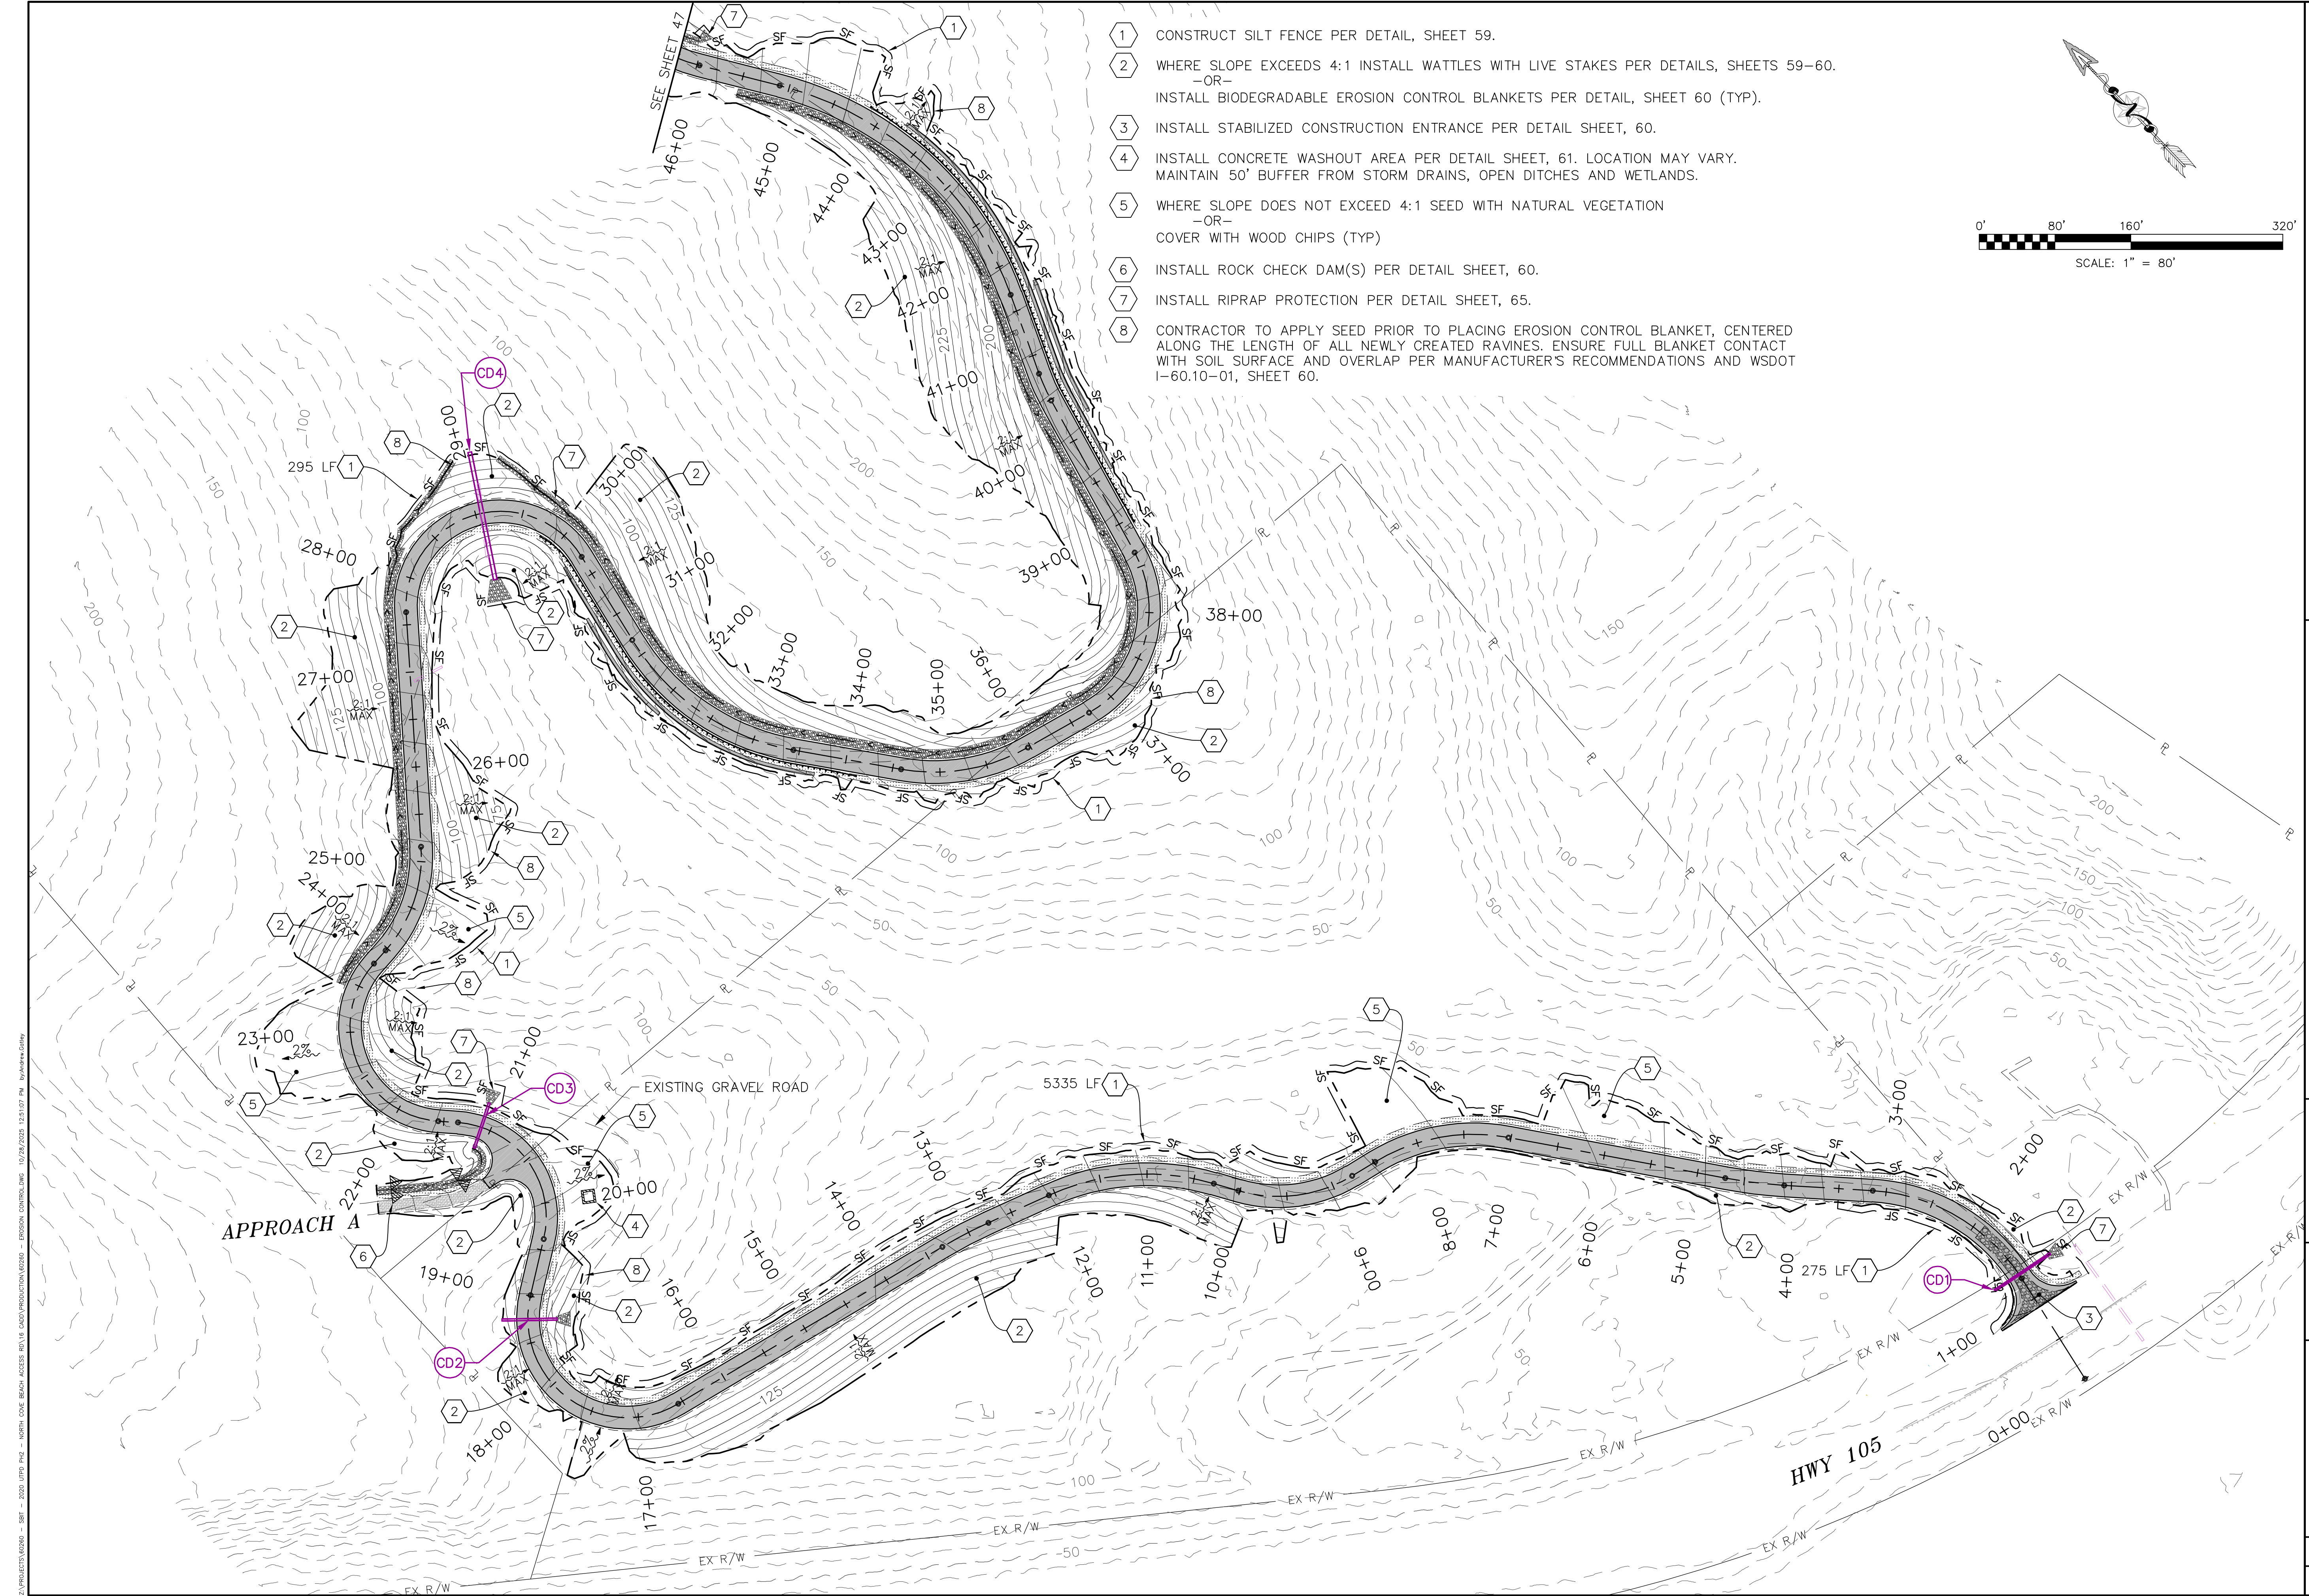

- 1 CONSTRUCT SILT FENCE PER DETAIL, SHEET 59.
- 2 WHERE SLOPE EXCEEDS 4:1 INSTALL WATTLES WITH LIVE STAKES PER DETAILS, SHEETS 59-60.
-OR-
INSTALL BIODEGRADABLE EROSION CONTROL BLANKETS PER DETAIL, SHEET 60 (TYP).
- 3 INSTALL STABILIZED CONSTRUCTION ENTRANCE PER DETAIL SHEET, 60.
- 4 INSTALL CONCRETE WASHOUT AREA PER DETAIL SHEET, 61. LOCATION MAY VARY. MAINTAIN 50' BUFFER FROM STORM DRAINS, OPEN DITCHES AND WETLANDS.
- 5 WHERE SLOPE DOES NOT EXCEED 4:1 SEED WITH NATURAL VEGETATION
-OR-
COVER WITH WOOD CHIPS (TYP)
- 6 INSTALL ROCK CHECK DAM(S) PER DETAIL SHEET, 60.
- 7 INSTALL RIPRAP PROTECTION PER DETAIL SHEET, 65.
- 8 CONTRACTOR TO APPLY SEED PRIOR TO PLACING EROSION CONTROL BLANKET, CENTERED ALONG THE LENGTH OF ALL NEWLY CREATED RAVINES. ENSURE FULL BLANKET CONTACT WITH SOIL SURFACE AND OVERLAP PER MANUFACTURER'S RECOMMENDATIONS AND WSDOT I-60.10-01, SHEET 60.

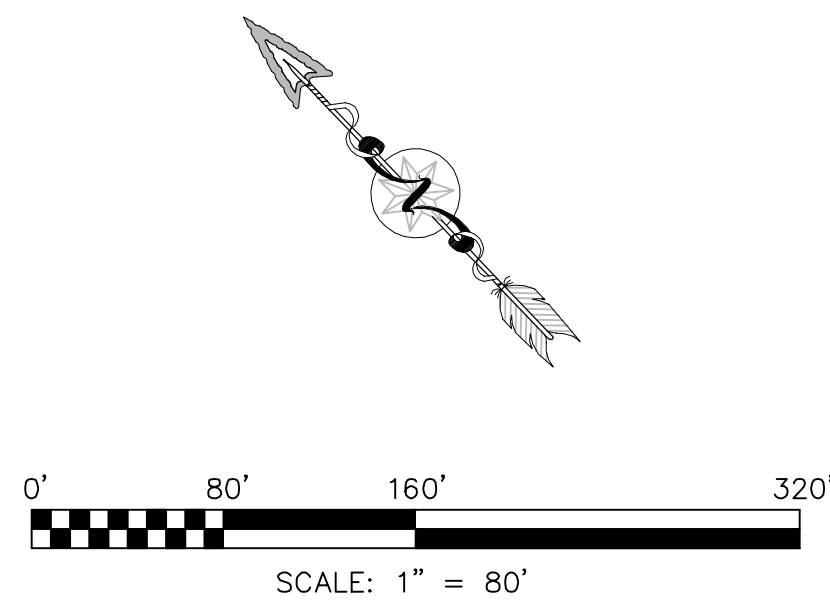

NORTH COVE BEACH ACCESS ROAD
SHOALWATER BAY INDIAN TRIBE
TOKELAND, WA


TEMPORARY EROSION & SEDIMENT CONTROL PLAN

RED PLAINS
P R O F E S S I O N A L I N C .
CIVIL ENGINEERING • GIS • PLANNING • CONSTRUCTION MANAGEMENT

RED PLAINS PROFESSIONAL, INC.
2103 NE 129TH STREET
SUITE 201
VANCOUVER, WA 98686
TEL: (360) 448-7999
FAX: (360) 258-0274
www.red-plains.com

REVISIONS		DESCRIPTION	
NO.	DATE		
PROJ.		60260	
SHT.		46	

D:\PROJECTS\60260 - SRP - 2020 UPRD Ph2 - NORTH COVE BEACH ACCESS RD\16 CAD\PRODUCTION\60260 - EROSION CONTROL.DWG 10/28/2025 12:51:08 PM by:arlene.gallego

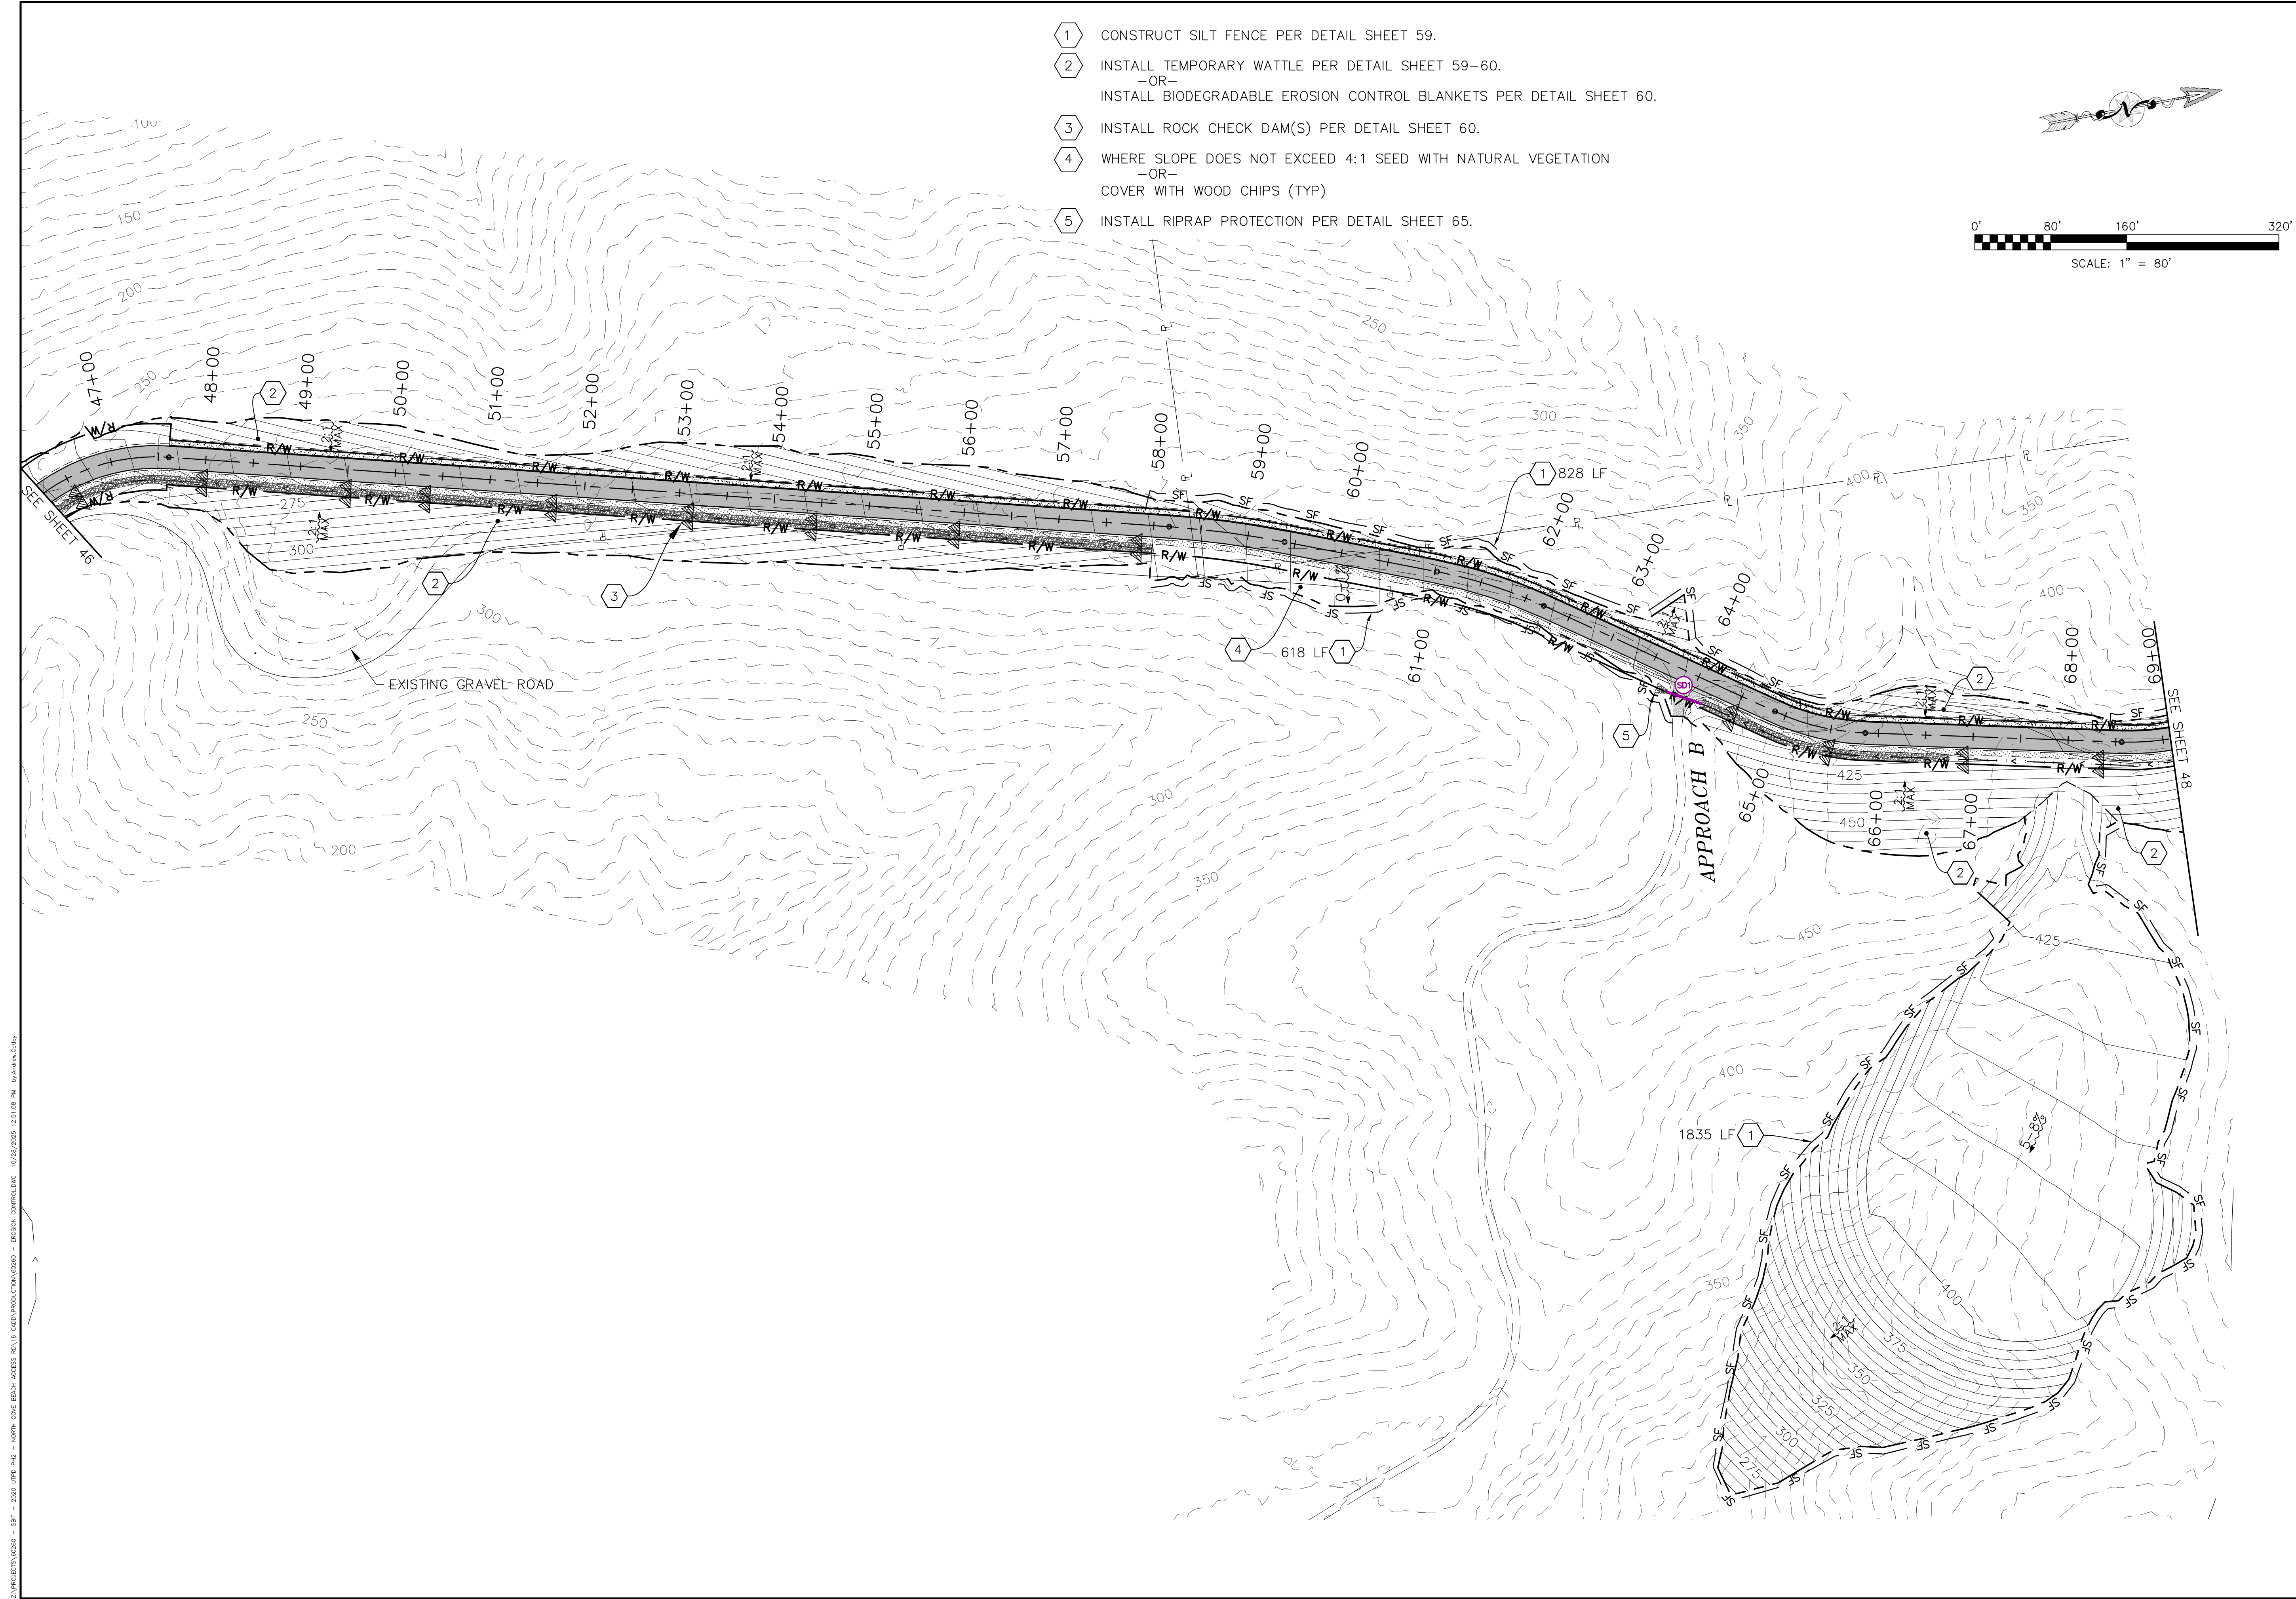

- 1 CONSTRUCT SILT FENCE PER DETAIL SHEET 59.
- 2 INSTALL TEMPORARY WATTLE PER DETAIL SHEET 59-60.
-OR-
INSTALL BIODEGRADABLE EROSION CONTROL BLANKETS PER DETAIL SHEET 60.
- 3 INSTALL ROCK CHECK DAM(S) PER DETAIL SHEET 60.
- 4 WHERE SLOPE DOES NOT EXCEED 4:1 SEED WITH NATURAL VEGETATION
-OR-
COVER WITH WOOD CHIPS (TYP)
- 5 INSTALL RIPRAP PROTECTION PER DETAIL SHEET 65.

RED PLAINS

PROFESSIONAL INC.

CIVIL ENGINEERING • GIS • PLANNING • CONSTRUCTION MANAGEMENT

REVISIONS

NO.	DATE	DESCRIPTION

PROJ. 60260

SHT. 47

NORTH COVE BEACH ACCESS ROAD

SHOALWATER BAY INDIAN TRIBE

TOKELAND, WA

TEMPORARY EROSION & SEDIMENT CONTROL PLAN

RED PLAINS PROFESSIONAL, INC.

2103 NE 129TH STREET

SUITE 201

VANCOUVER, WA 98686

TEL: (360) 448-7999

FAX: (360) 258-0274

www.red-plains.com